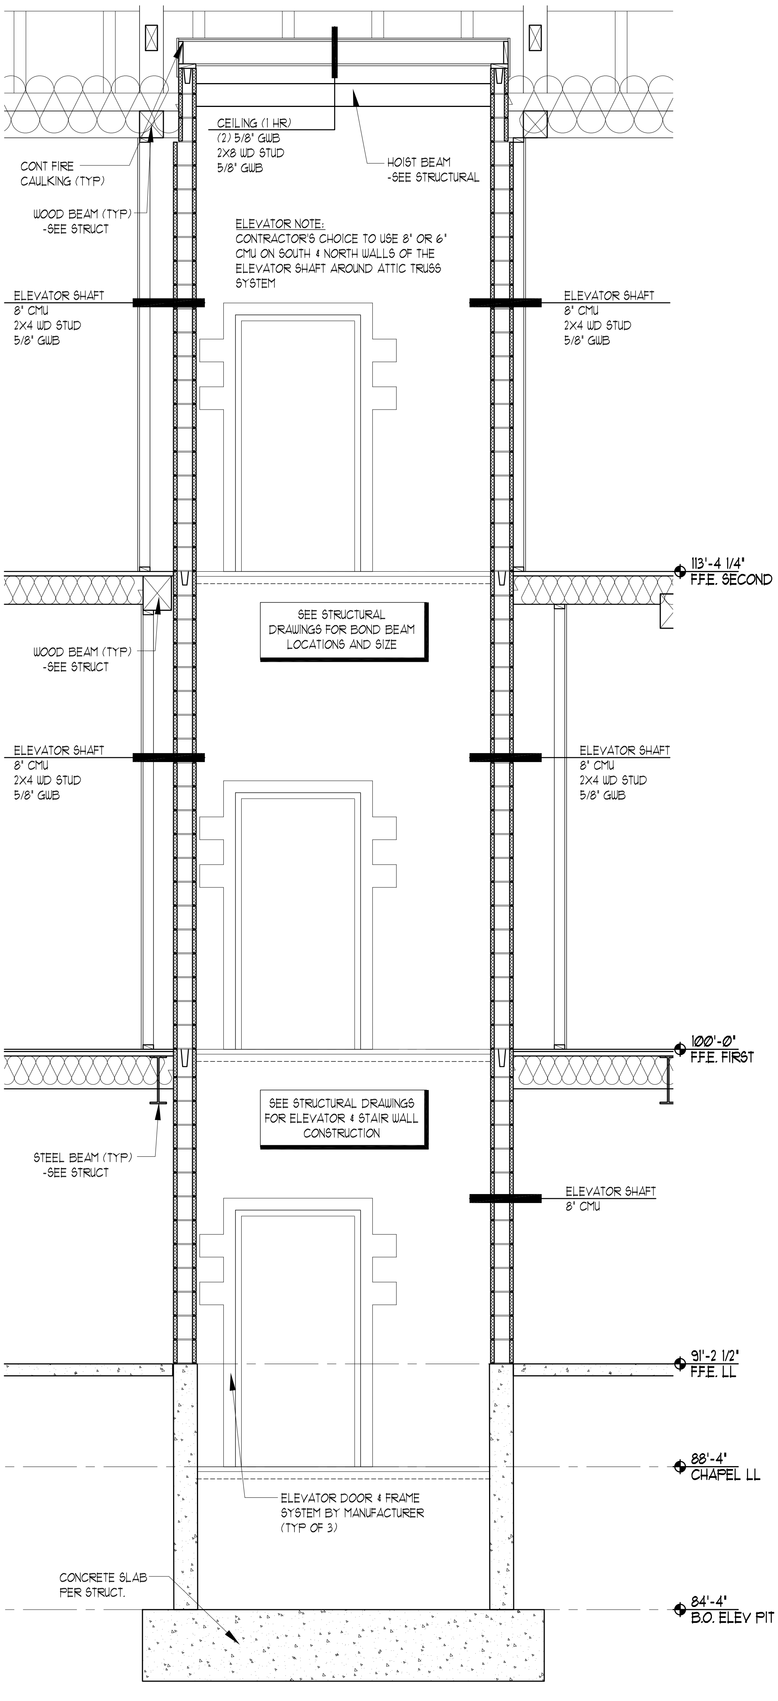

1 ELEVATOR SECTION

Ø 2'-Ø" SCALE: 1/2" = 1'-Ø"

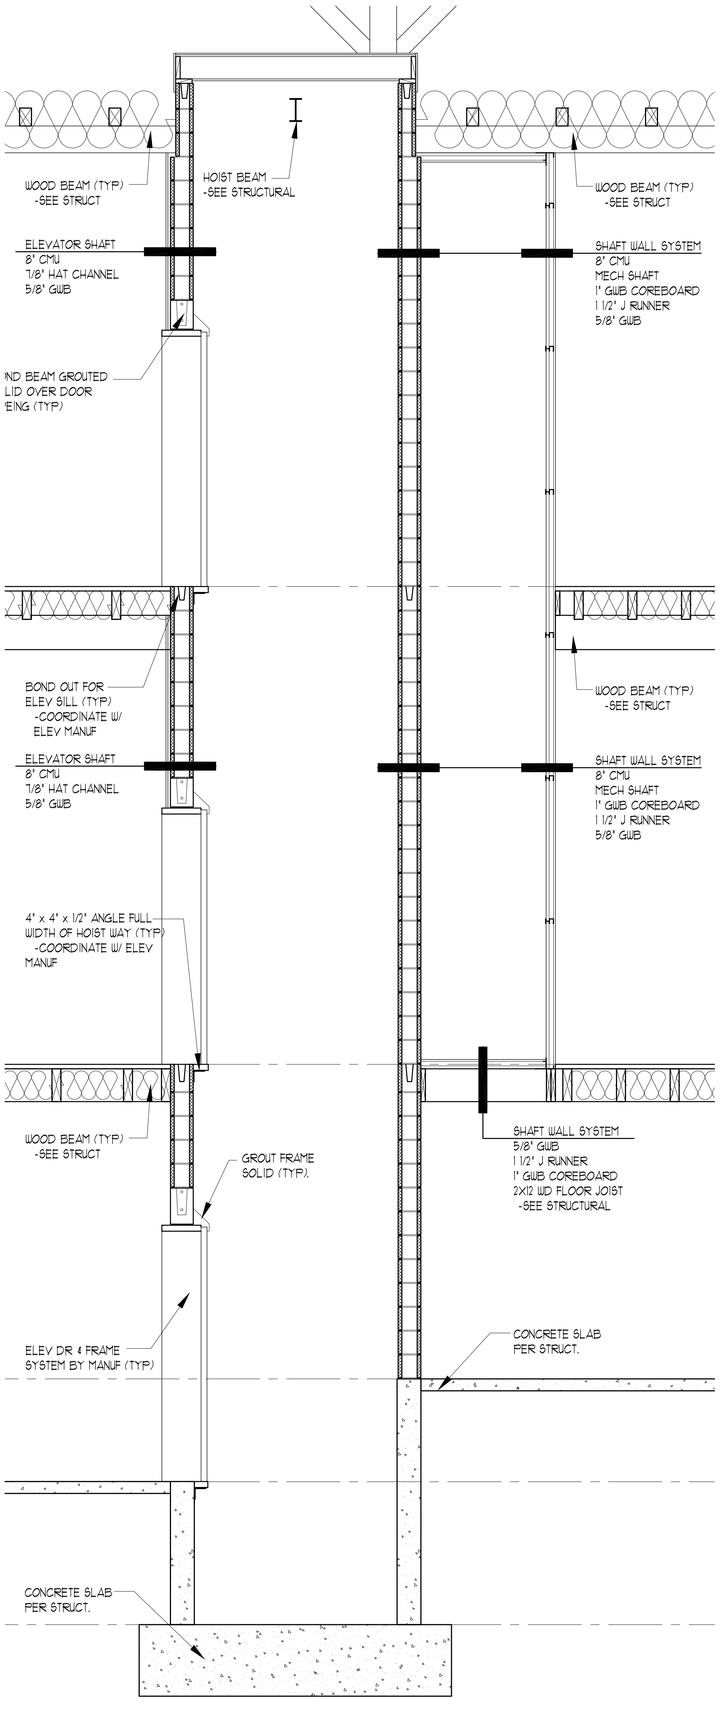

2 ELEVATOR SECTION

Ø 2'-Ø" SCALE: 1/2" = 1'-Ø"

UNIVERSITY OF NEW ENGLAND
PORTLAND, MAINE

ALUMNI HALL RENOVATION

ELEVATOR SECTIONS

Project Number 14525
Date May 01, 2015
Drawn by JP TS SM AR
Checked by LAS

Scale AS NOTED

A35

REVISIONS

No.	Description	Date

PERMIT SET

UNE
UNIVERSITY OF NEW ENGLAND

Allied Engineering
Structural Mechanical Electrical Consulting

CONSIGLI
Est. 1905

BECKER
STRUCTURAL ENGINEERS

65 NEWBURY STREET
PORTLAND, ME 04101
207.761.9000
info@portcityarch.com
WWW.PORTCITYARCH.COM