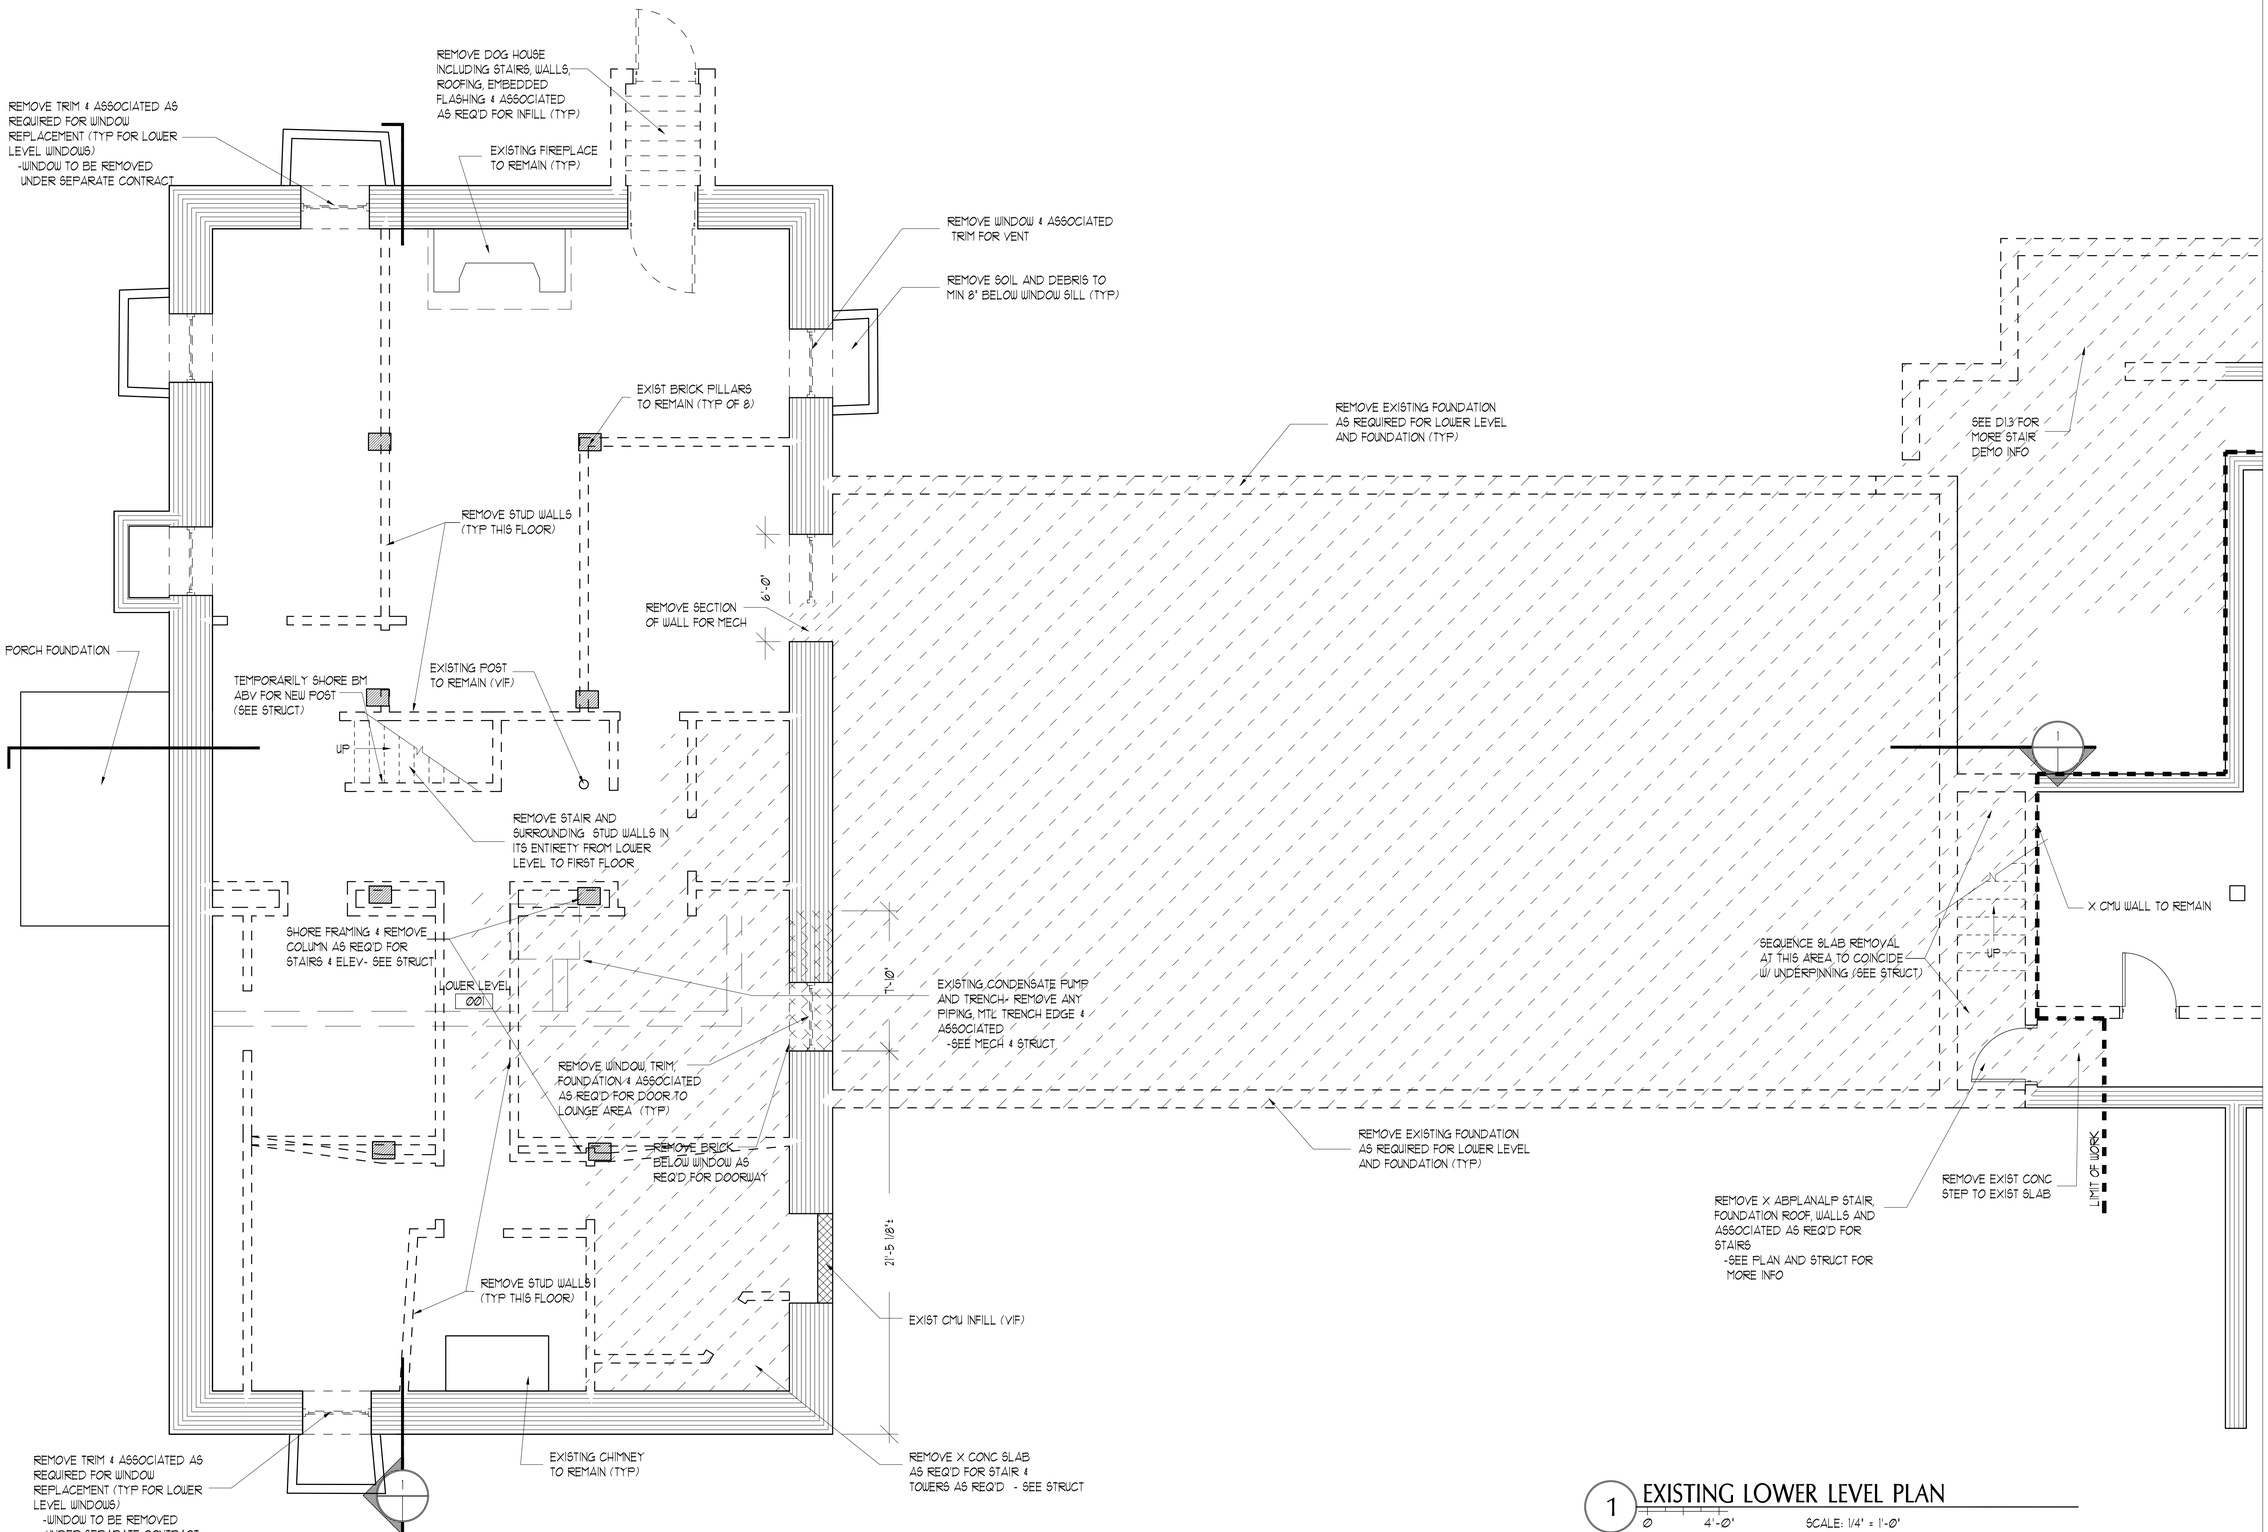


1 EXISTING LOWER LEVEL PLAN

0 4'-0" SCALE: 1/4" = 1'-0"


65 NEWBURY STREET
PORTLAND, ME 04101
207.761.9000
info@portcityarch.com
WWW.PORTCITYARCH.COM


REGISTERED ARCHITECT UTA BEMRAU NO. 2687 STATE OF MAINE 5/1/15

UNE UNIVERSITY OF NEW ENGLAND

Allied Engineering Structural Mechanical Electrical Commissioning

CONSIGLI Est. 1905

BECKER STRUCTURAL ENGINEERS

**PERMIT SET**

REVISIONS

| No. | Description | Date |
|---|---|---|
| - | - | - |

**UNIVERSITY OF NEW ENGLAND**
PORTLAND, MAINE

**ALUMNI HALL RENOVATION**

# LOWER FLOOR PLAN

| | |
|---|---|
| Project Number | 14525 |
| Date | May 1, 2015 |
| Drawn by | JP TS SM |
| Checked by | LAS |

D1

Scale AS NOTED