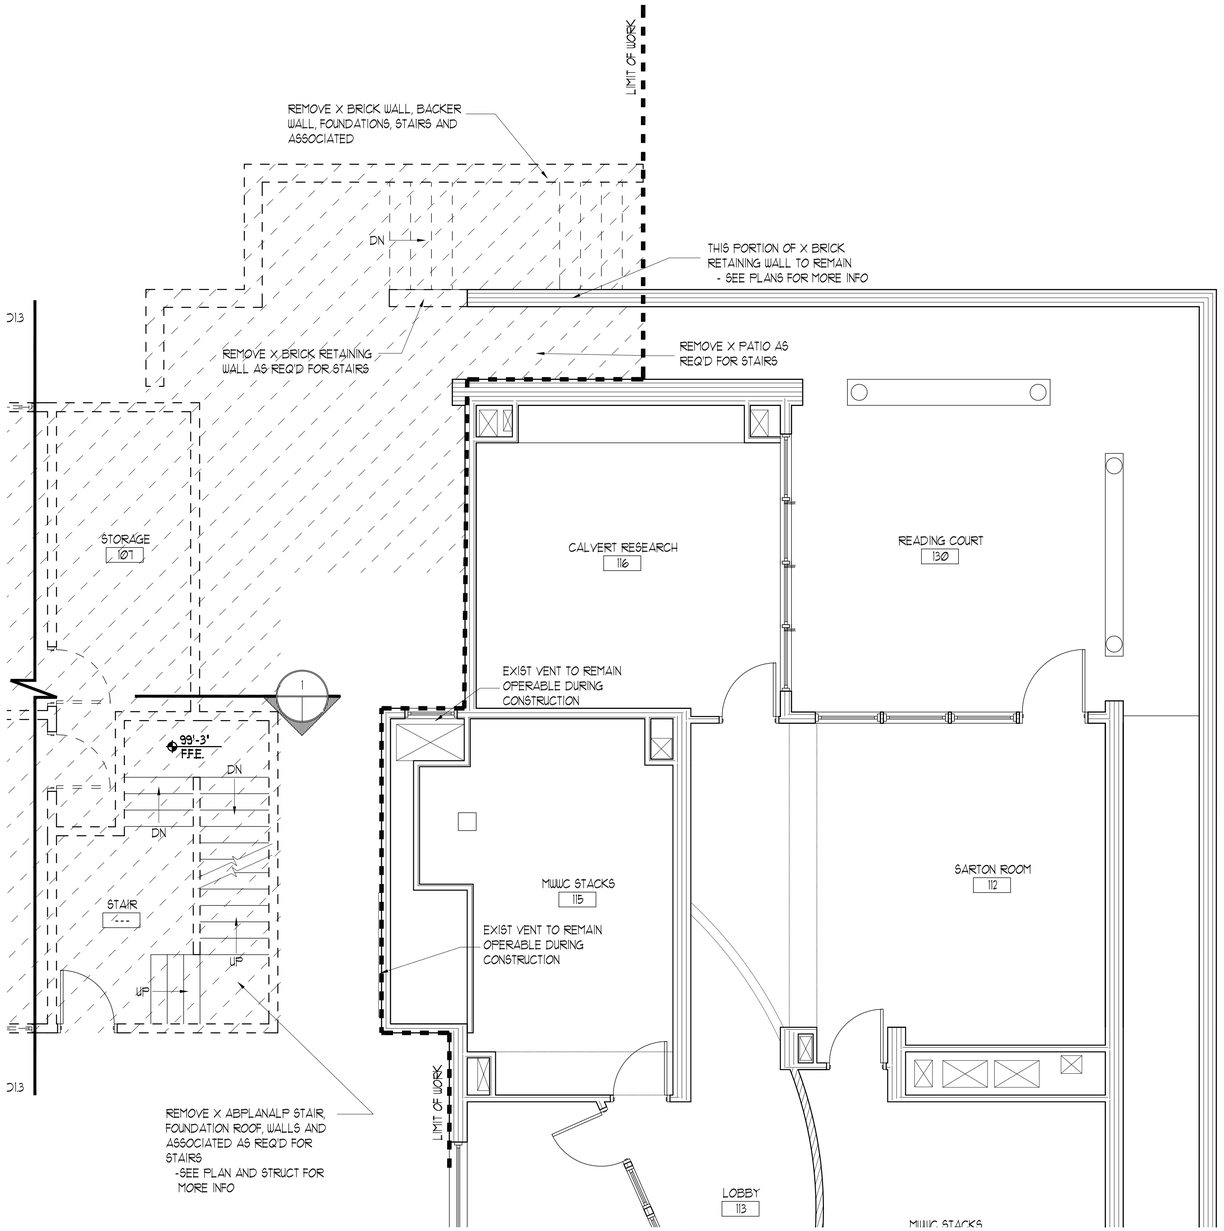

1 EXISTING FIRST FLOOR

Ø 4'-Ø" SCALE: 1/4" = 1'-Ø"

65 NEWBURY STREET
PORTLAND, ME 04101
207.761.9000
info@portcityarch.com
WWW.PORTCITYARCH.COM

REGISTERED ARCHITECT
LYA
BERRU
NO. 2827
STATE OF MAINE

UNE
UNIVERSITY OF NEW ENGLAND

Allied Engineering
Structural Mechanical Electrical Commissioning

CONSIGLI
Est. 1905

BECKER
STRUCTURAL ENGINEERS

PERMIT SET

REVISIONS

No.	Description	Date
-	-	-

UNIVERSITY OF NEW ENGLAND
PORTLAND, MAINE

ALUMNI HALL RENOVATION

Project Number	14525
Date	May 1, 2015
Drawn by	JP TS SM
Checked by	LAS

D3

Scale AS NOTED