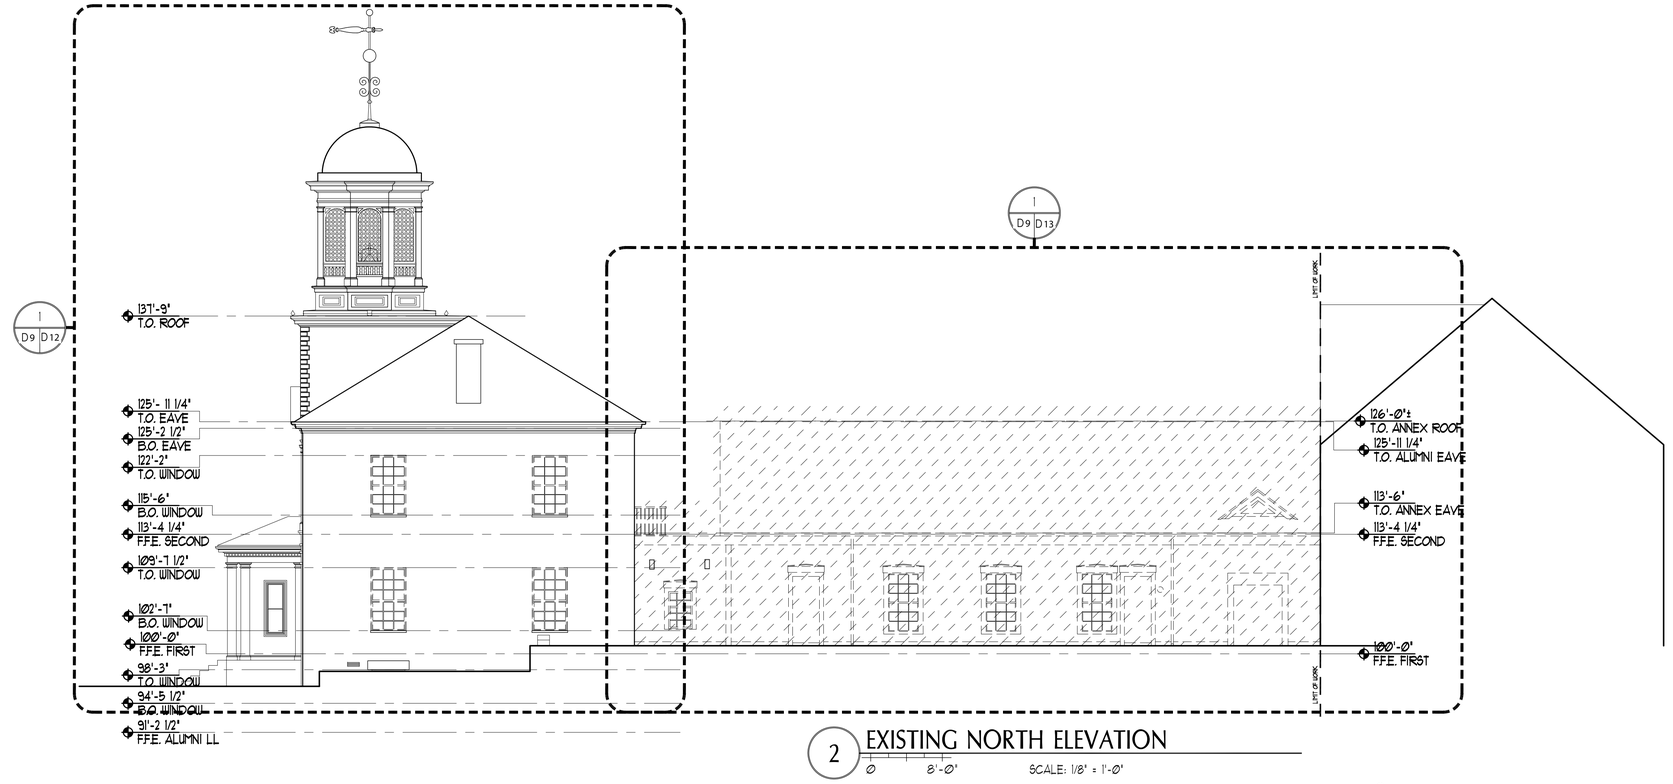

2 EXISTING NORTH ELEVATION

Ø 8'-Ø" SCALE: 1/8" = 1'-Ø"

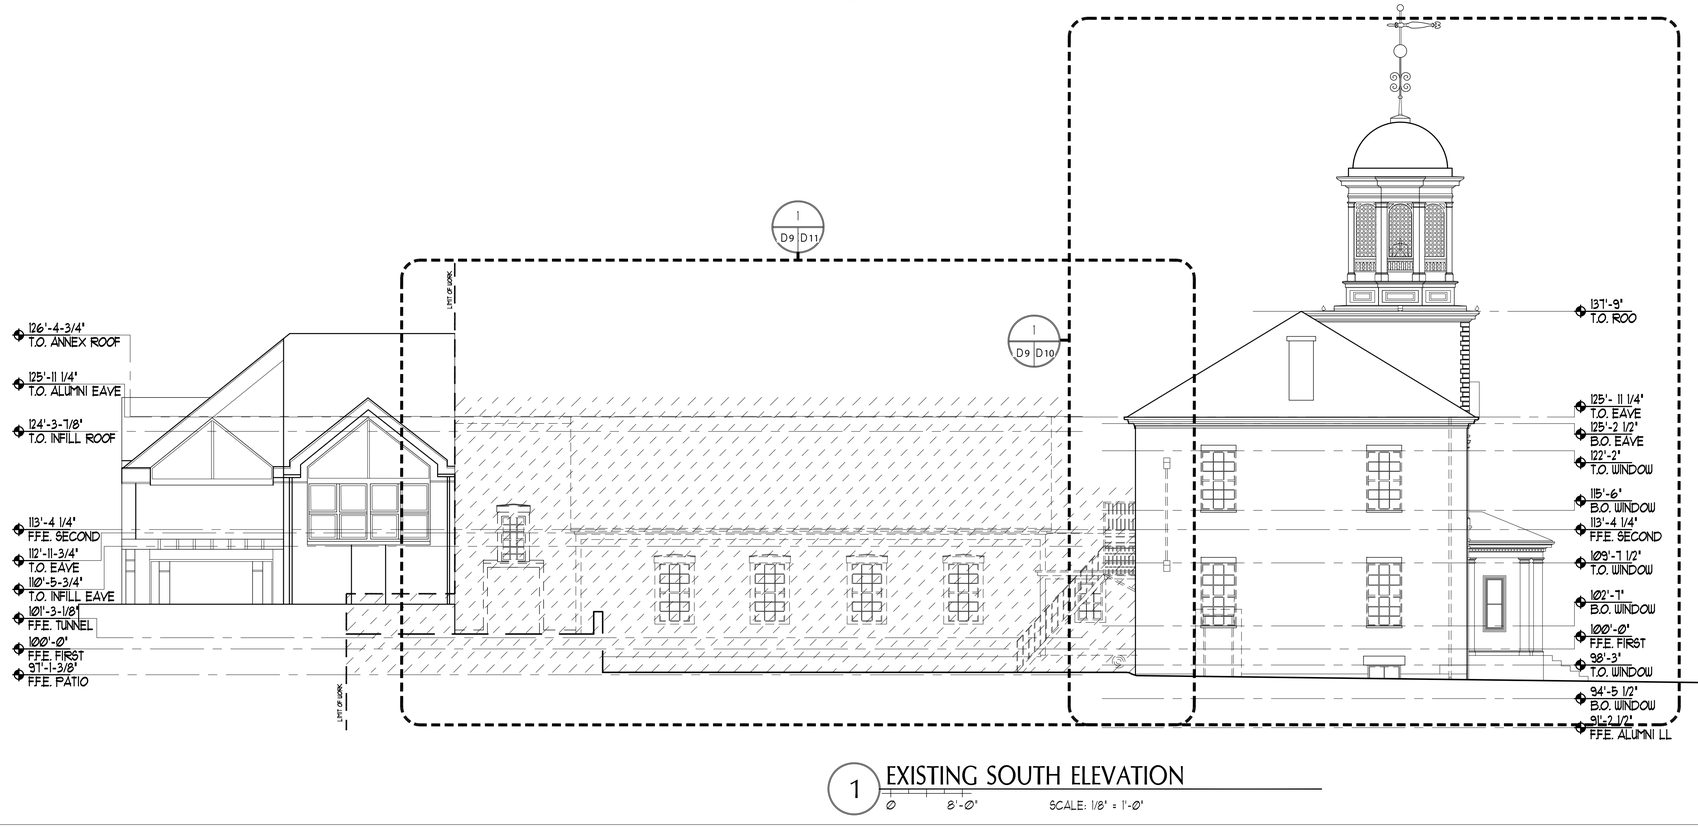

1 EXISTING SOUTH ELEVATION

Ø 8'-Ø" SCALE: 1/8" = 1'-Ø"

65 NEWBURY STREET
PORTLAND, ME 04101
207.761.9000
info@portcityarch.com
WWW.PORTCITYARCH.COM

PERMIT SET

REVISIONS

No.	Description	Date
-	-	-

UNIVERSITY OF NEW ENGLAND

PORTLAND, MAINE

ALUMNI HALL RENOVATION

EXTERIOR ELEVATIONS

Project Number	14525
Date	May 1, 2015
Drawn by	JP TS SM
Checked by	LAS

D9

Scale AS NOTED