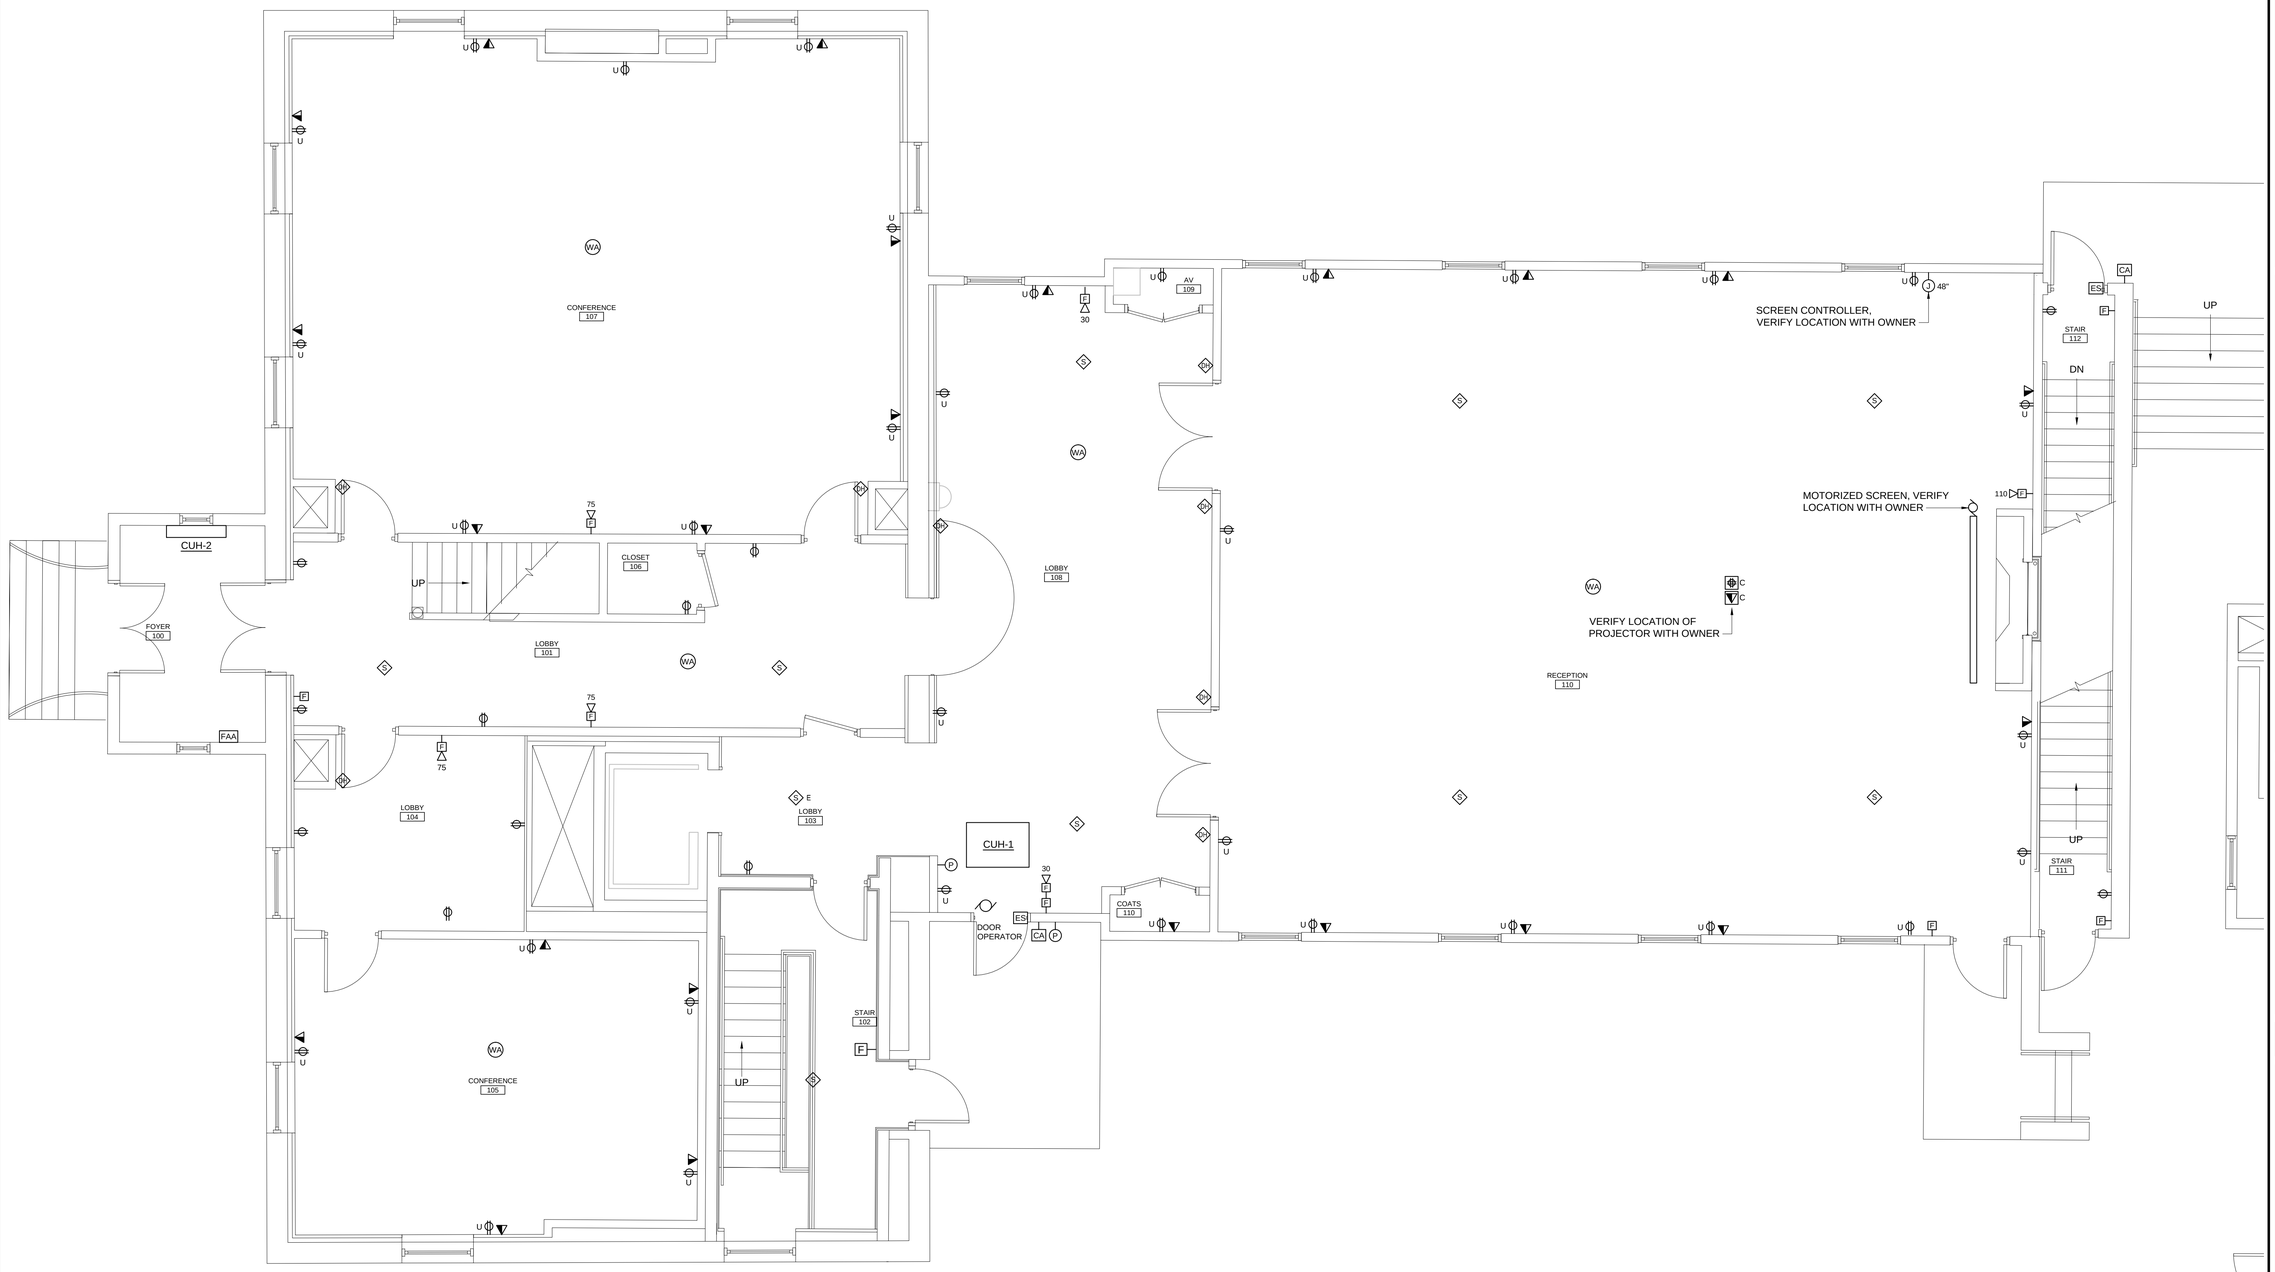

A1	POWER AND SYSTEMS PLAN ~ FIRST FLOOR
1/4" = 1'-0"	

N:\Projects\2014\14088 ~ UNE ~ Alumni Hall\00 Drawing Files\14088E.dwg May 01, 2015 ~ 9:01:om

65 NEWBURY STREET
PORTLAND, ME 04101
207.761.9000
info@portcityarch.com
WWW.PORTCITYARCH.COM

Allied Engineering
Structural Mechanical
Electrical Commissioning

160 Veranda Street
Portland, Maine 04103
T: 207.221.2260
F: 207.221.2266
Web: www.allied-eng.com

ALLIED PROJECT No: 14088
Graphic Scale: 1" 1/2" 0 1"

STATE OF MAINE
CATHERINE A. FAUCHER
No. 7575
REGISTERED PROFESSIONAL ENGINEER

REVISIONS

No.	Description	Date

PERMIT SET

UNIVERSITY OF NEW ENGLAND
PORTLAND, MAINE

ALUMNI HALL RENOVATION

POWER AND SYSTEMS PLAN ~ FIRST FLOOR

Project Number	14525
Date	May 1, 2015
Drawn by	DLL
Checked by	SRM

E8

Scale AS NOTED