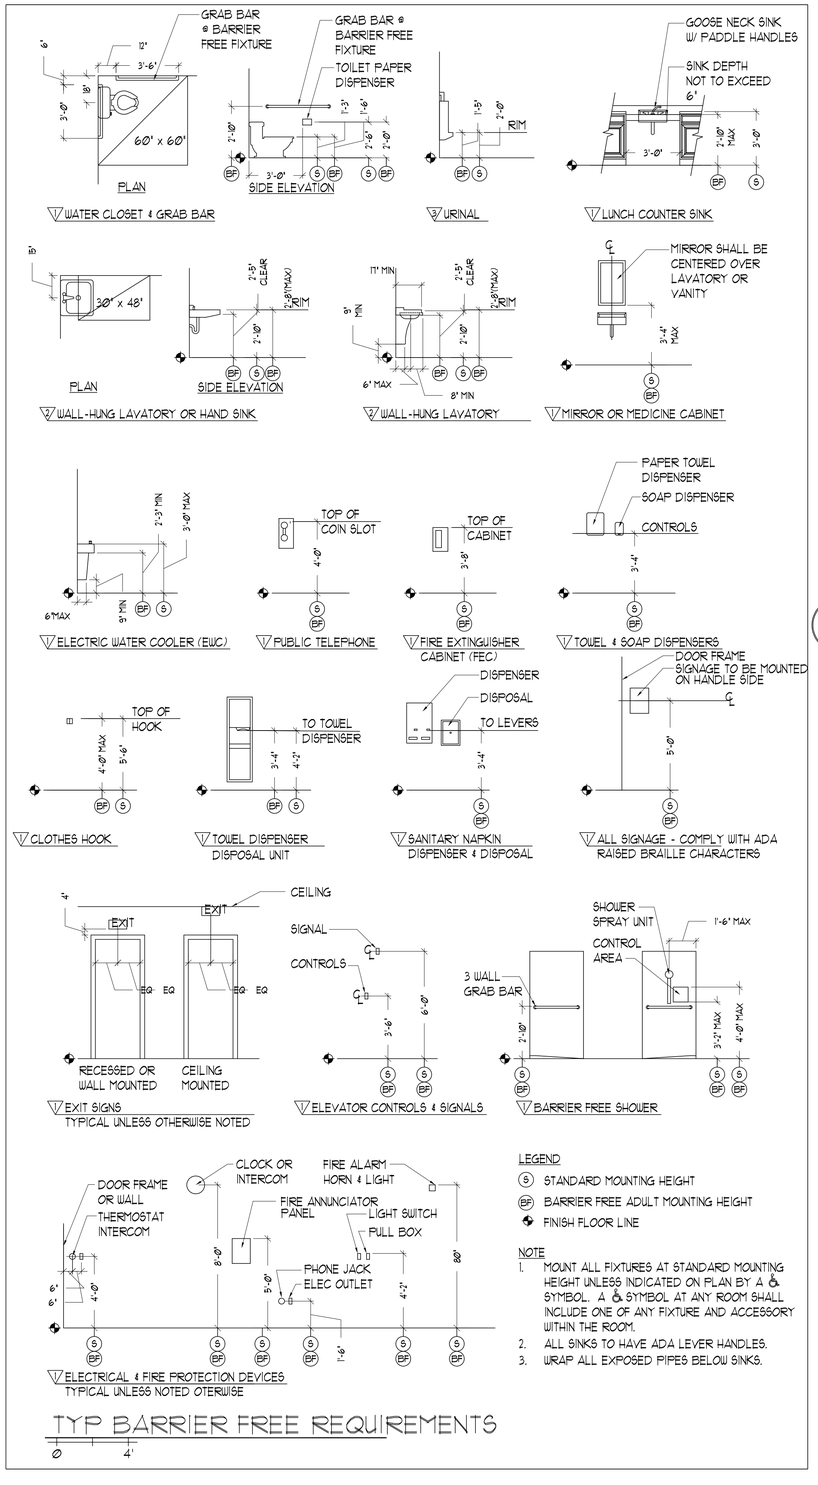

LEGEND

- (S) STANDARD MOUNTING HEIGHT
- (BF) BARRIER FREE ADULT MOUNTING HEIGHT
- FINISH FLOOR LINE

NOTE

1. MOUNT ALL FIXTURES AT STANDARD MOUNTING HEIGHT UNLESS INDICATED ON PLAN BY A ♿ SYMBOL. A ♿ SYMBOL AT ANY ROOM SHALL INCLUDE ONE OF ANY FIXTURE AND ACCESSORY WITHIN THE ROOM.
2. ALL SINKS TO HAVE ADA LEVER HANDLES.
3. WRAP ALL EXPOSED PIPES BELOW SINKS.

TYP BARRIER FREE REQUIREMENTS

Ø 4'

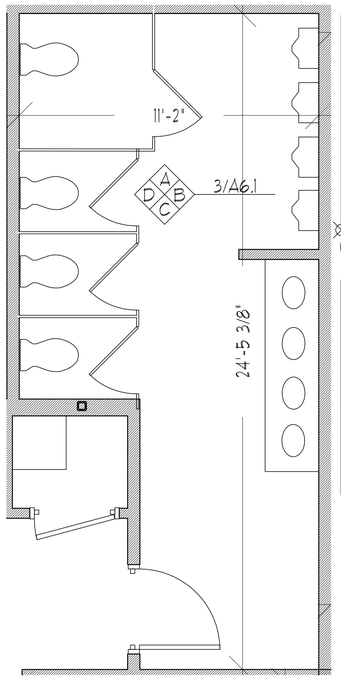

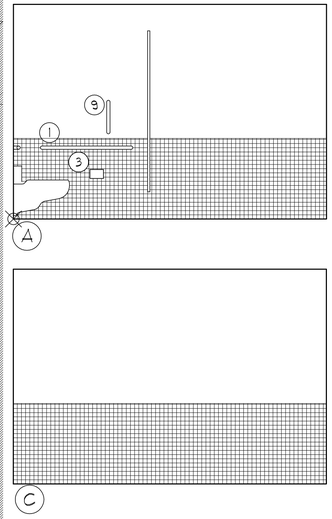

4 MENS BATH ENLARGED PLANS

Ø 2'8" SCALE: 3/8" = 1'-0"

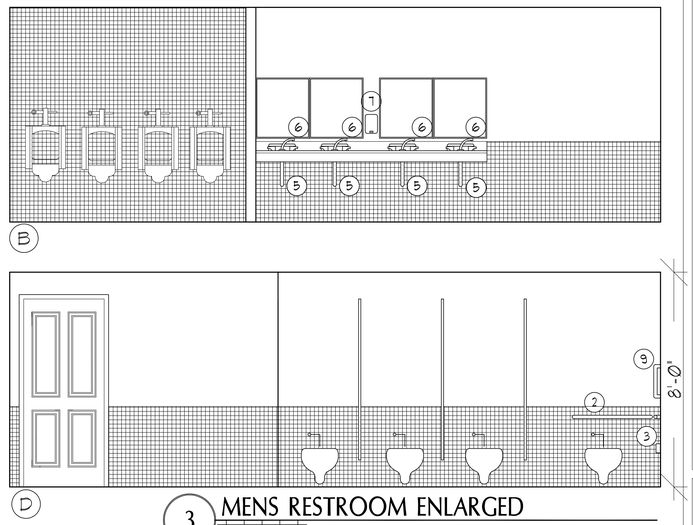

3 MENS RESTROOM ENLARGED

Ø 2'8" SCALE: 3/8" = 1'-0"

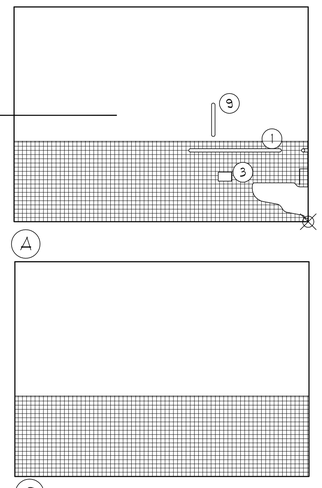

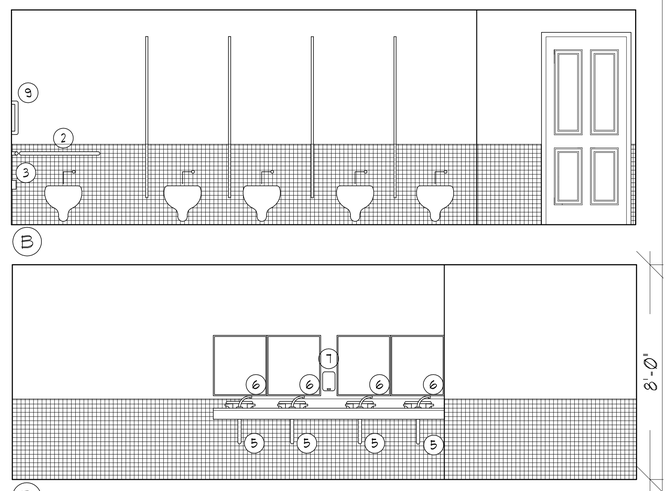

1 WOMENS BATH 007

Ø 2'8" SCALE: 3/8" = 1'-0"

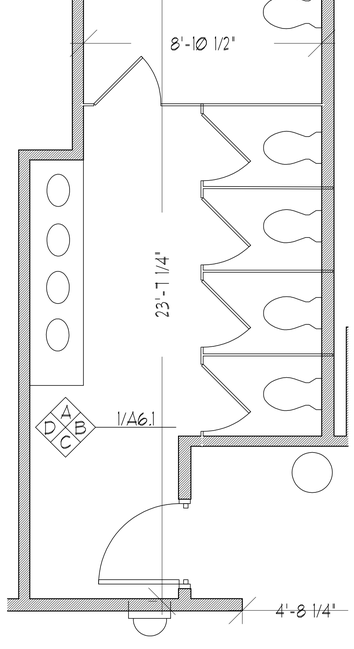

2 WOMENS BATH ENLARGED PLANS

Ø 2'8" SCALE: 3/8" = 1'-0"

	BATHROOM ACCESSORIES SCHEDULE		
NUMBER	ITEM	MOUNTING HEIGHT	NOTES
①	3'-6" I 1/2" DIA GRAB BAR	℄ @ 2'-10" AFF	---
②	3'-0" I 1/2" DIA GRAB BAR	℄ @ 2'-10" AFF	---
③	TOILET PAPER DISPENSER	℄ @ 20" AFF	FBO/IBC
④	PAPER TOWEL DISPENSER	TOWELS @ 42" AFF	FBO/IBC
⑤	UNDER LAV. PIPE GUARDS	---	---
⑥	MIRROR- 2'3 x 2'	BOTTOM @ 40" AFF	---
⑦	SOAP DISPENSER	---	FBO/IBC
⑧	DOUBLE ROBE HOOK	TOP @ 48" AFF	---
⑨	1-3" I 1/2" DIA GRAB BAR	℄ @ 3'-4" AFF	---
⑩	MIRROR- 3'x2'	BOTTOM @ 40" AFF	---

65 NEWBURY STREET
PORTLAND, ME 04101
207.761.9000
info@portcityarch.com
WWW.PORTCITYARCH.COM

REGISTERED ARCHITECT
LITA BENEFIELD
NO. 2607
STATE OF MAINE

UNE
UNIVERSITY OF NEW ENGLAND

Allied Engineering
Structural Mechanical Electrical Commissioning

CONSIGLI
Est. 1905

BECKER
STRUCTURAL ENGINEERS

PERMIT SET

REVISIONS

No.	Description	Date
-	-	-

UNIVERSITY OF NEW ENGLAND
PORTLAND, MAINE

ALUMNI HALL RENOVATION

INTERIOR ELEVATIONS

Project Number	14525
Date	May 01, 2015
Drawn by	JP TS SM AR
Checked by	LAS

I7

Scale AS NOTED