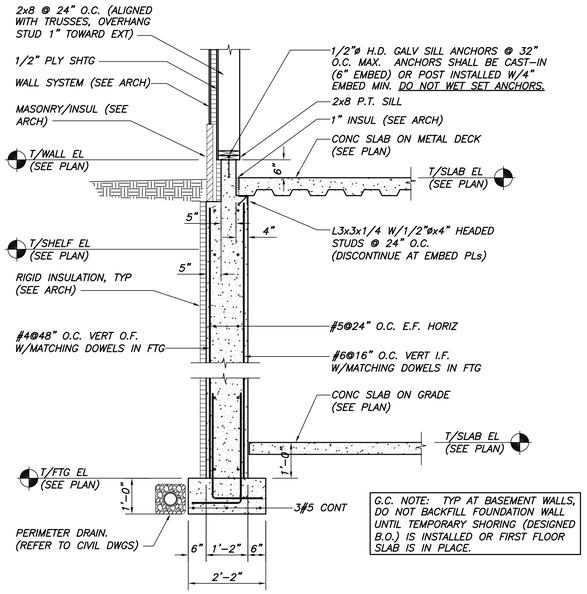

SECTION 1
1/2"=1'-0"
S1.1–S1.2

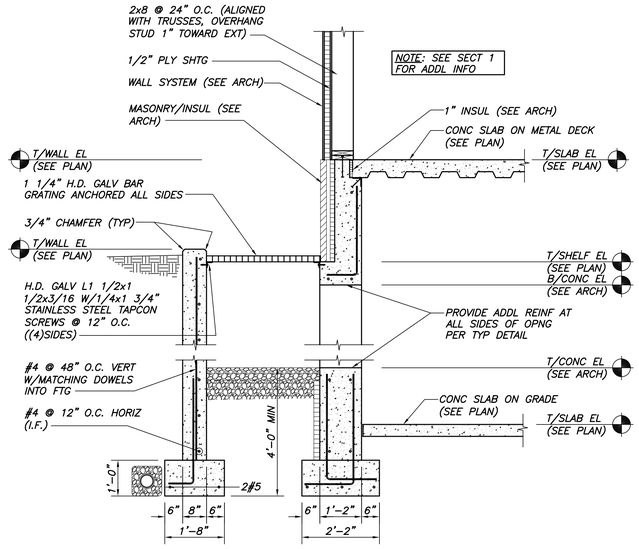

SECTION 2
1/2"=1'-0"
S1.1–S1.2

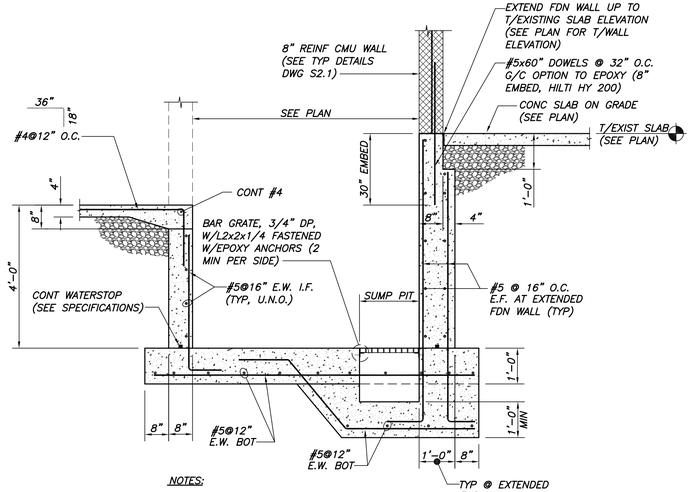

NOTES:
1. G.C. TO COORD SUMP PIT SIZE & LOCATION W/APPROVED ELEVATOR SHOP DWGS.
2. G.C. TO COORD HYDRAULICS BONDOUT W/ APPROVED ELEVATOR SHOP DWGS.

SECTION 3
1/2"=1'-0"
S1.1

SECTION 4
1/2"=1'-0"
S1.1

SECTION 5
1/2"=1'-0"
S1.1, S1.2

SECTION 6
1/2"=1'-0"
S1.1–S1.2

65 NEWBURY STREET
PORTLAND, ME 04101
207.761.9000
info@portcityarch.com
WWW.PORTCITYARCH.COM

STATE OF MAINE
DANIEL S. BURNE
No. 10910
LICENSED PROFESSIONAL ENGINEER

UNE
UNIVERSITY OF NEW ENGLAND
Allied Engineering
Structural Mechanical Electrical Commissioning
CONSIGLI
Est. 1905
BECKER
STRUCTURAL ENGINEERS

REVISIONS

No.	Description	Date
-	-	-

PERMIT SET

UNIVERSITY OF NEW ENGLAND
PORTLAND, MAINE

ALUMNI HALL RENOVATION

FOUNDATION SECTIONS & DETAILS

Project Number	3450
Date	May 1, 2015
Drawn by	MSK
Checked by	CGW

S8

Scale AS NOTED