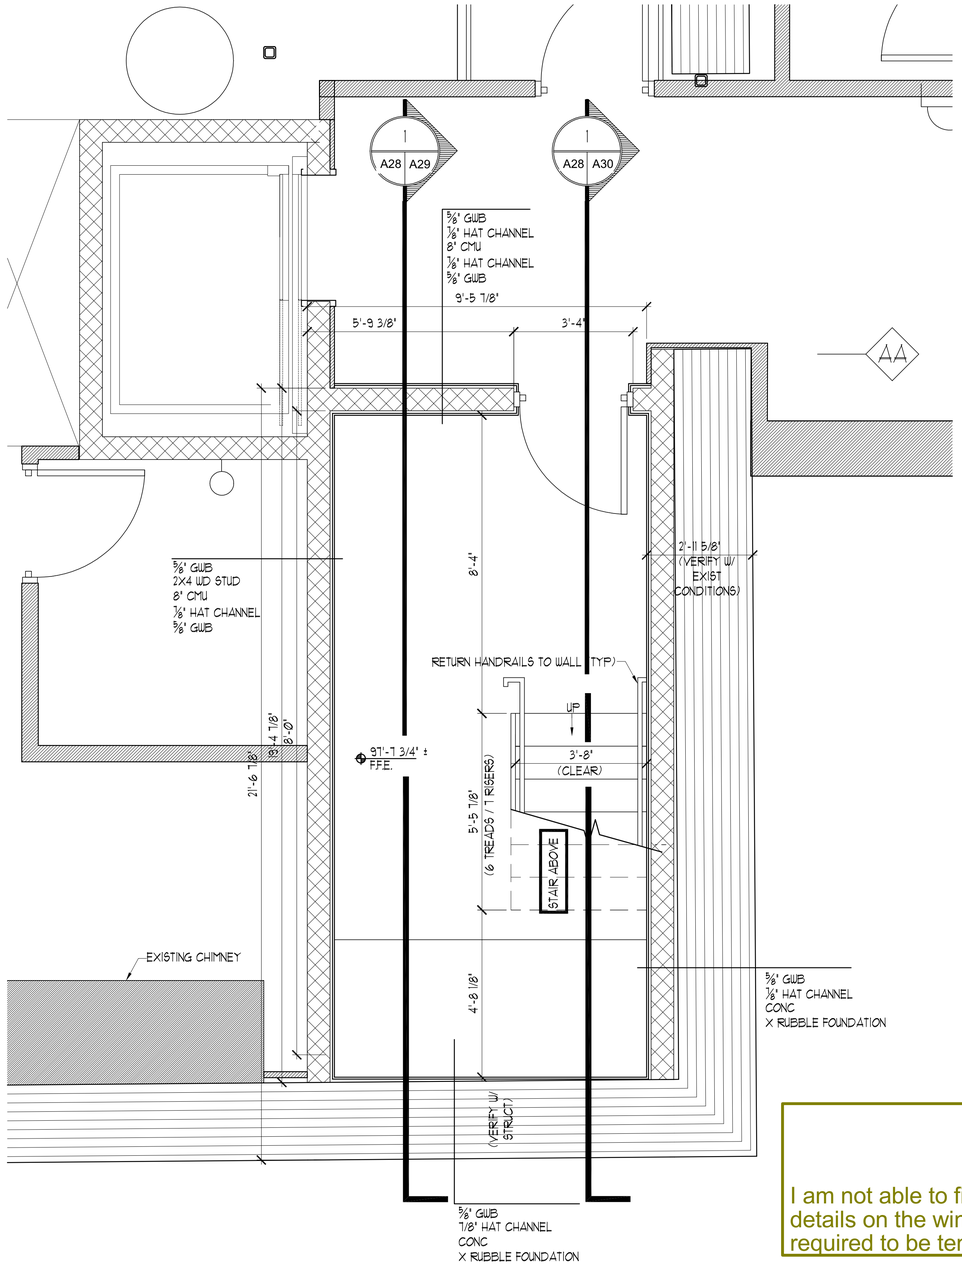

2 LOWER LEVEL STAIR PLAN

0 4'-0" SCALE: 1/2" = 1'-0"

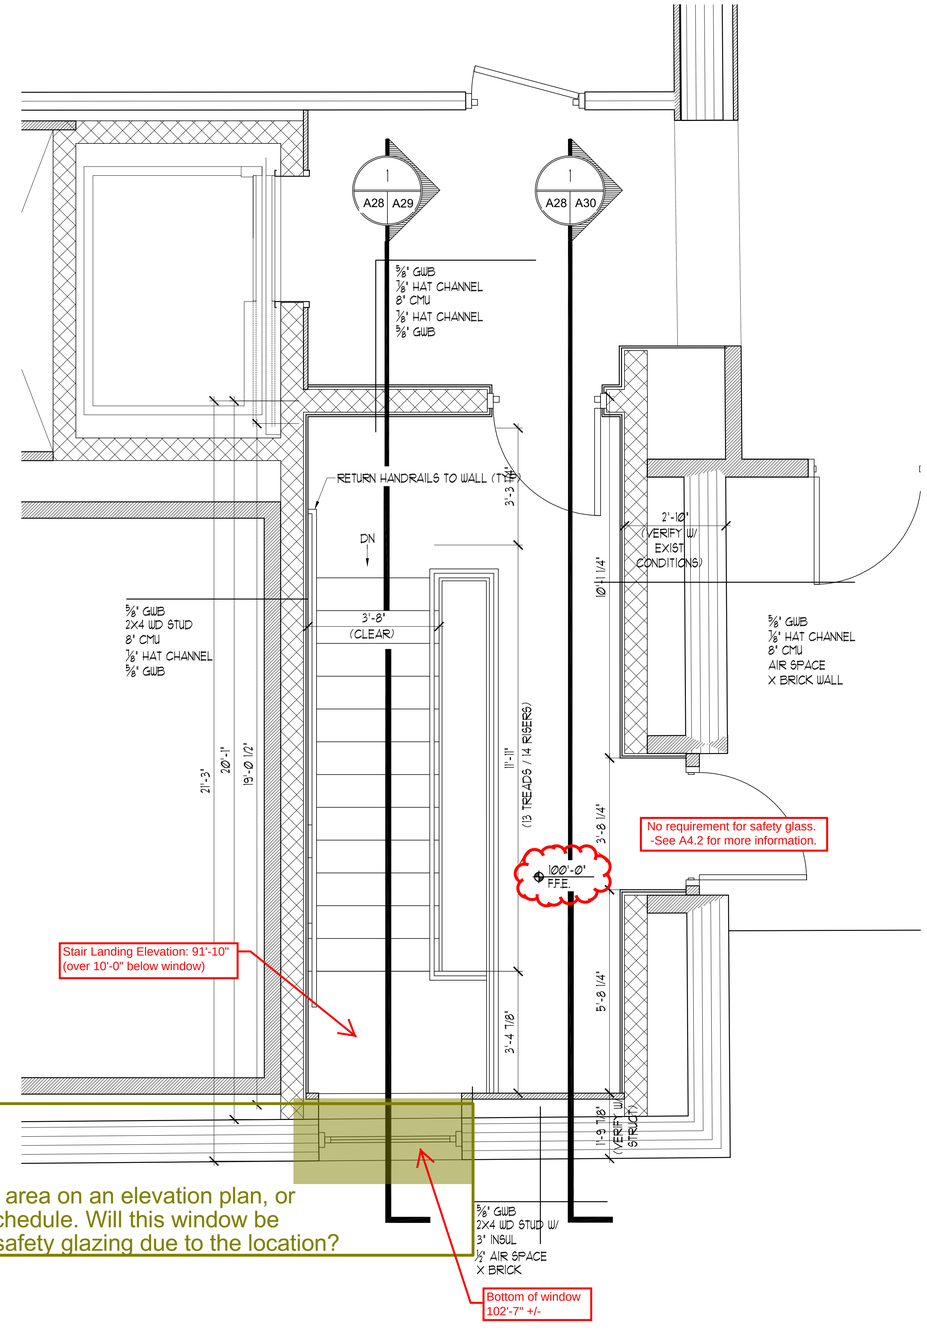

I am not able to find this area on an elevation plan, or details on the window schedule. Will this window be required to be temperd safety glazing due to the location?

1 GROUND LEVEL STAIR PLAN

0 4'-0" SCALE: 1/2" = 1'-0"

NOTE:
HANDRAILS TO EXTEND 12" HORIZ. AT THE TOP OF ALL STAIR RUNS (MIN.) AND CONTINUE TO SLOPE AT THE BOTTOM OF ALL STAIR RUNS FOR A HORIZ. DISTANCE OF 11" (MIN.). TYP.

NOTE:
CONTRACTOR TO VERIFY DIMENSIONS & REPORT TO ARCHITECT FOR COORDINATION PURPOSES

65 NEWBURY STREET
PORTLAND, ME 04101
207.761.9000
info@portcityarch.com
WWW.PORTCITYARCH.COM

REGISTERED ARCHITECT
LAYA SHERFAN
NO. 2557
STATE OF MAINE

UNE
UNIVERSITY OF NEW ENGLAND

Allied Engineering
Structural Mechanical Electrical Commissioning

CONSIGLI
Est. 1905

BECKER
STRUCTURAL ENGINEERS

PERMIT SET

REVISIONS

No.	Description	Date
-	-	-

UNIVERSITY OF NEW ENGLAND
PORTLAND, MAINE

ALUMNI HALL RENOVATION

STAIR PLAN

Project Number	14525
Date	May 01, 2015
Drawn by	JP TS SM AR
Checked by	LAS

A28

Scale AS NOTED