EXTERIOR NOTES:

1. EXTERIOR OF ALUMNI TO BE REPAIRED & REPOINTED - SEE RESTORATION ELEVATIONS FOR ADDITIONAL INFORMATION
2. EXIST BRICK, WD TRIM AND FLUSH BD ON ALUMNI PROPER TO BE PTD - GRANITE BASE NOT TO BE PTD
3. ADD ALTERNATE #1: PROVIDE SHUTTERS
4. ADD ALTERNATE #2: PROVIDE SLATE ROOF W/ COPPER FLASHING
5. ADD ALTERNATE #3: PROVIDE CEMENTIOUS CLAPBD CLADDING ON THE CHAPEL, THE CONNECTORS & ABPLANALP REGUILDING
6. ADD ALTERNATE #4 RESTORE WEATHER VANE INCLUDING REGUILDING
7. ADD ALTERNATE #5: REMOVE X ARCH

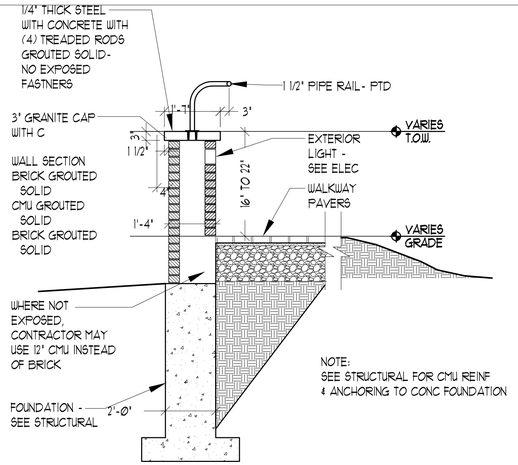

3 SEATING WALL DETAIL

Ø 2' SCALE: 1/2" = 1'-Ø"

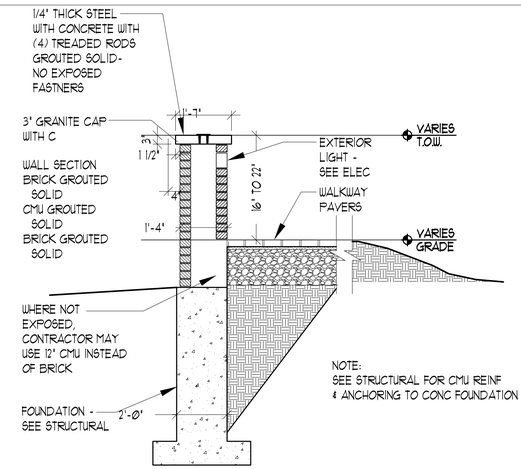

4 SEATING WALL DETAIL

Ø 2' SCALE: 1/2" = 1'-Ø"

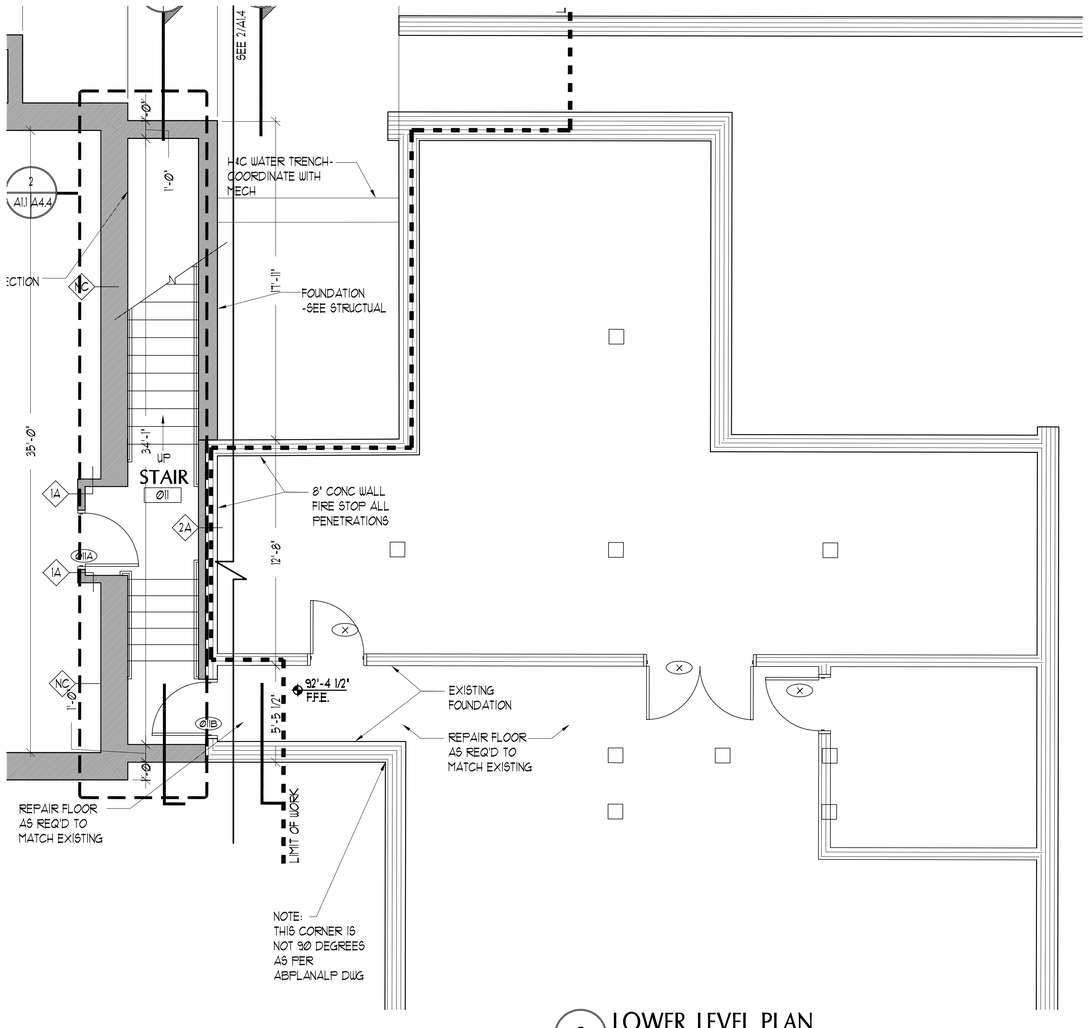

2 LOWER LEVEL PLAN

Ø 4' SCALE: 1/4" = 1'-Ø"

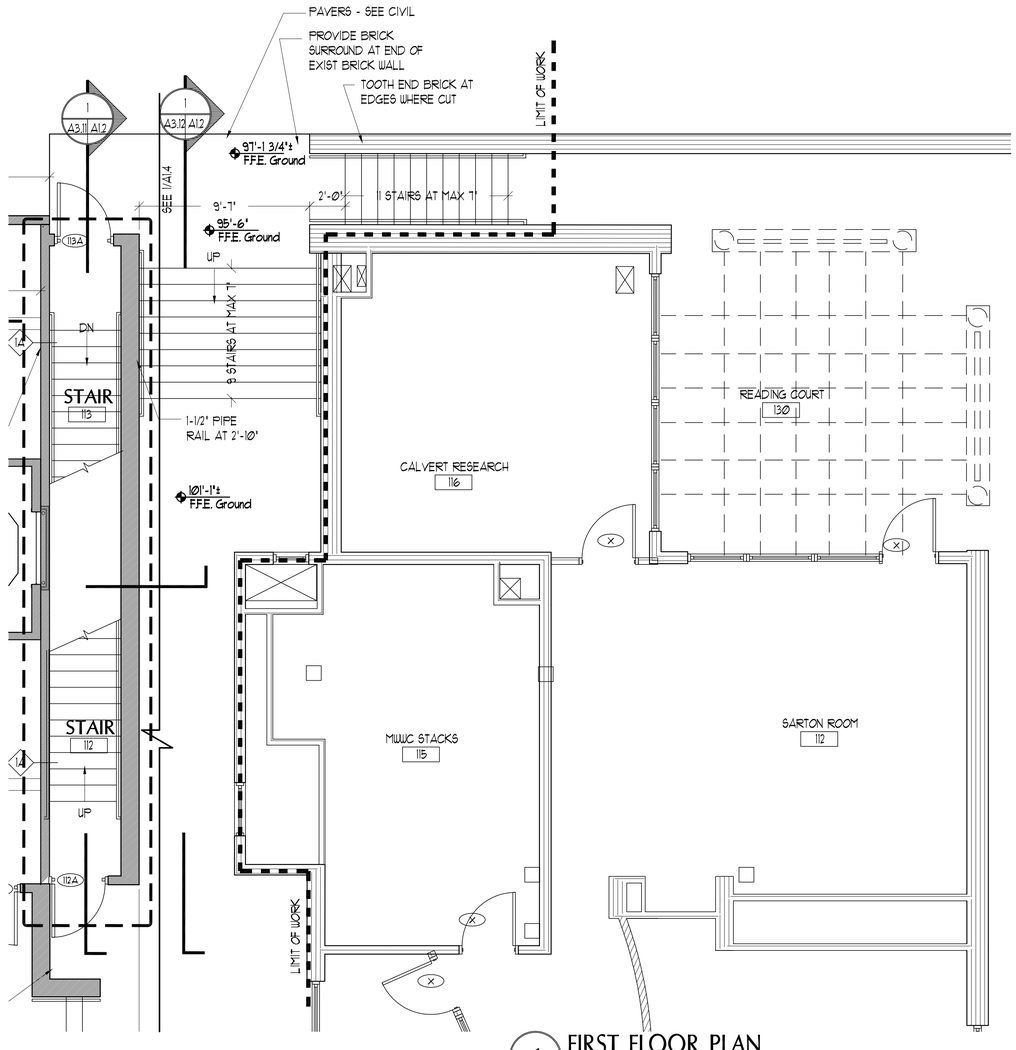

1 FIRST FLOOR PLAN

Ø 4' SCALE: 1/4" = 1'-Ø"

65 NEWBURY STREET
PORTLAND, ME 04101
207.761.9000
info@portcityarch.com
WWW.PORTCITYARCH.COM

REGISTERED ARCHITECT LYLE A. SEBURN No. 2657 STATE OF MAINE

UNE
UNIVERSITY OF NEW ENGLAND

Allied Engineering
Structural Mechanical Electrical Commissioning

CONSIGLI
Est. 1905

BECKER
STRUCTURAL ENGINEERS

PERMIT SET

REVISIONS

No.	Description	Date
-	-	-

UNIVERSITY OF NEW ENGLAND
PORTLAND, MAINE

ALUMNI HALL RENOVATION

ABPLANALP PLANS

Project Number	14525
Date	May 01, 2015
Drawn by	JP TS SM AR
Checked by	LAS

A1.4

Scale AS NOTED