ELEVATION DEMO NOTES:
1. SEE RE1.1 - RE1.4 FOR MORE INFORMATION.

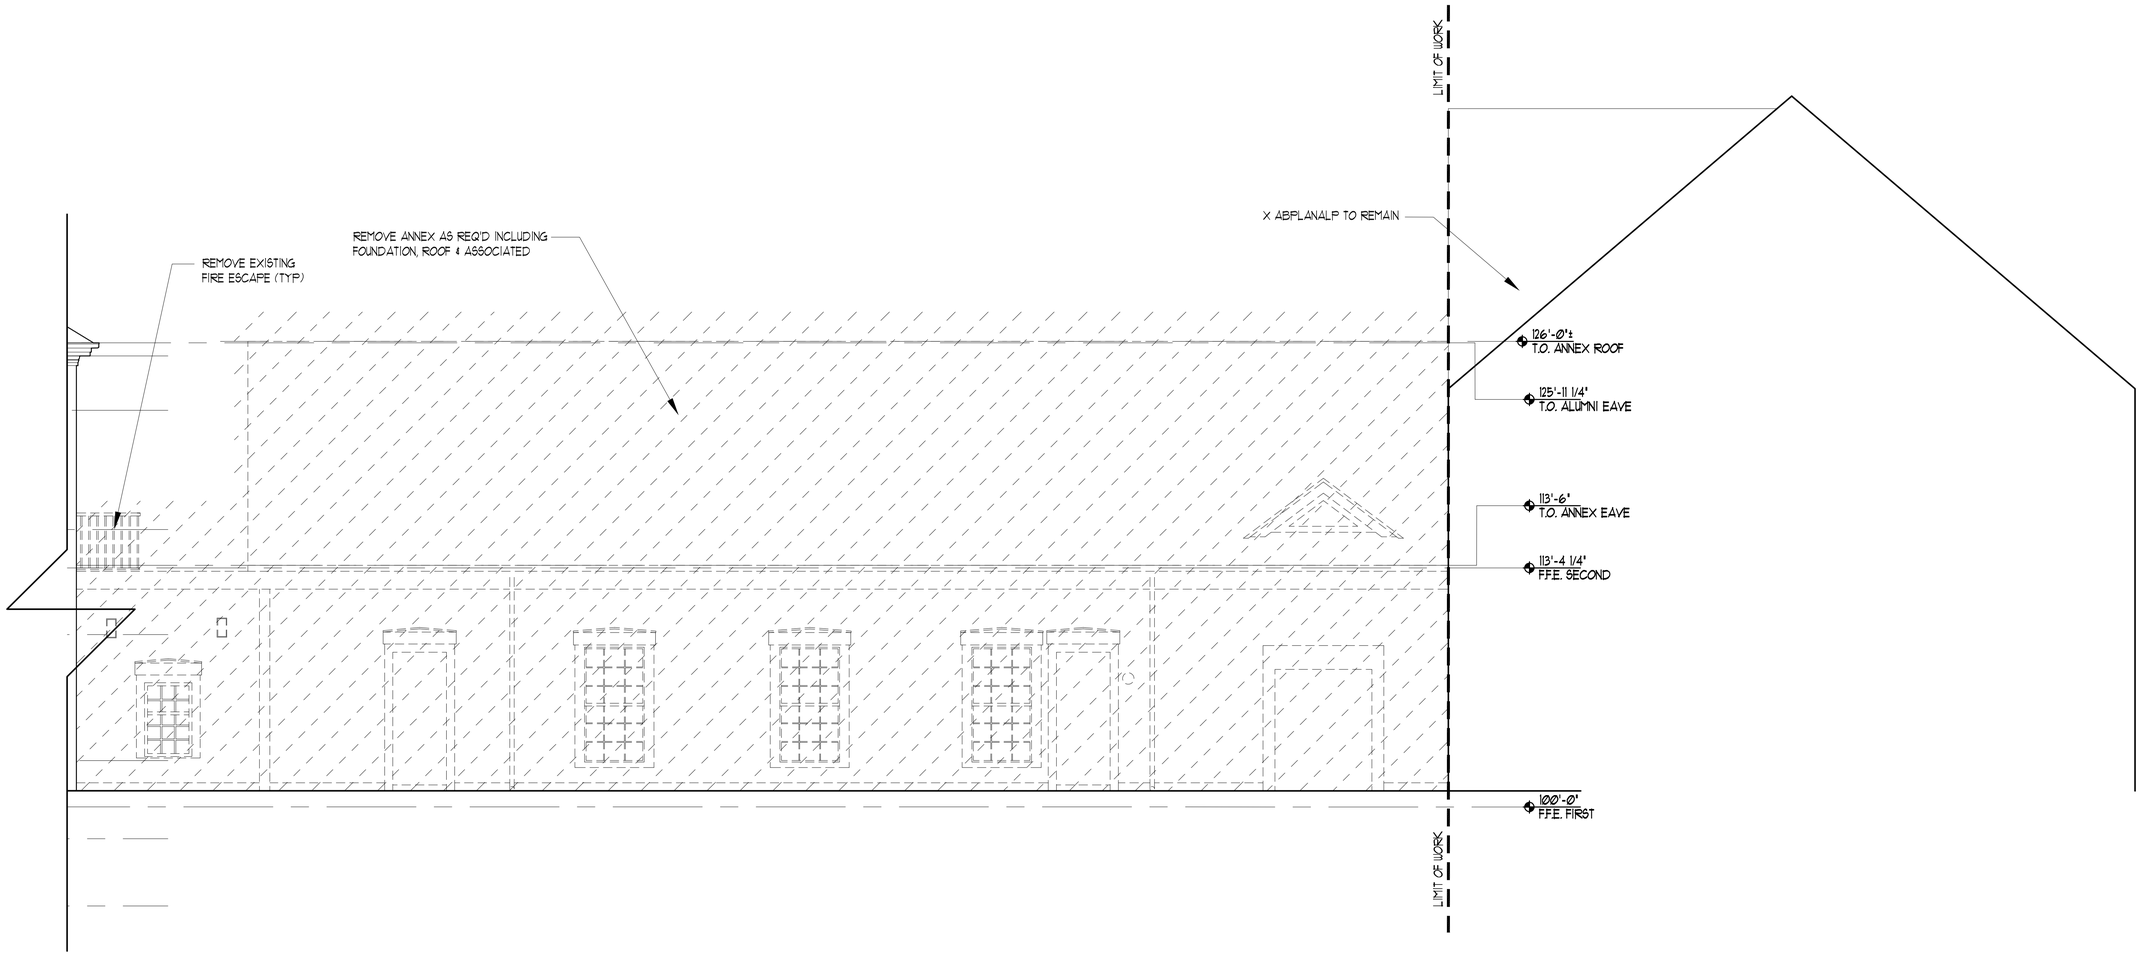

1 EXISTING NORTH ELEVATION
0 4'-0" SCALE: 1/4" = 1'-0"

65 NEWBURY STREET
PORTLAND, ME 04101
207.761.9000
info@portcityarch.com
WWW.PORTCITYARCH.COM

REGISTERED ARCHITECT
LITA SEMRAU
NO. 2687
STATE OF MAINE

UNE
UNIVERSITY OF NEW ENGLAND
Allied Engineering
Structural Mechanical Electrical Commissioning
CONSIGLI
Est. 1905
BECKER
STRUCTURAL ENGINEERS

PERMIT SET

REVISIONS

No.	Description	Date
-	-	-

UNIVERSITY OF NEW ENGLAND
PORTLAND, MAINE

ALUMNI HALL RENOVATION

EXTERIOR ELEVATIONS

Project Number	14525
Date	May 01, 2015
Drawn by	JP TS SM AR
Checked by	LAS

D2.7

Scale AS NOTED