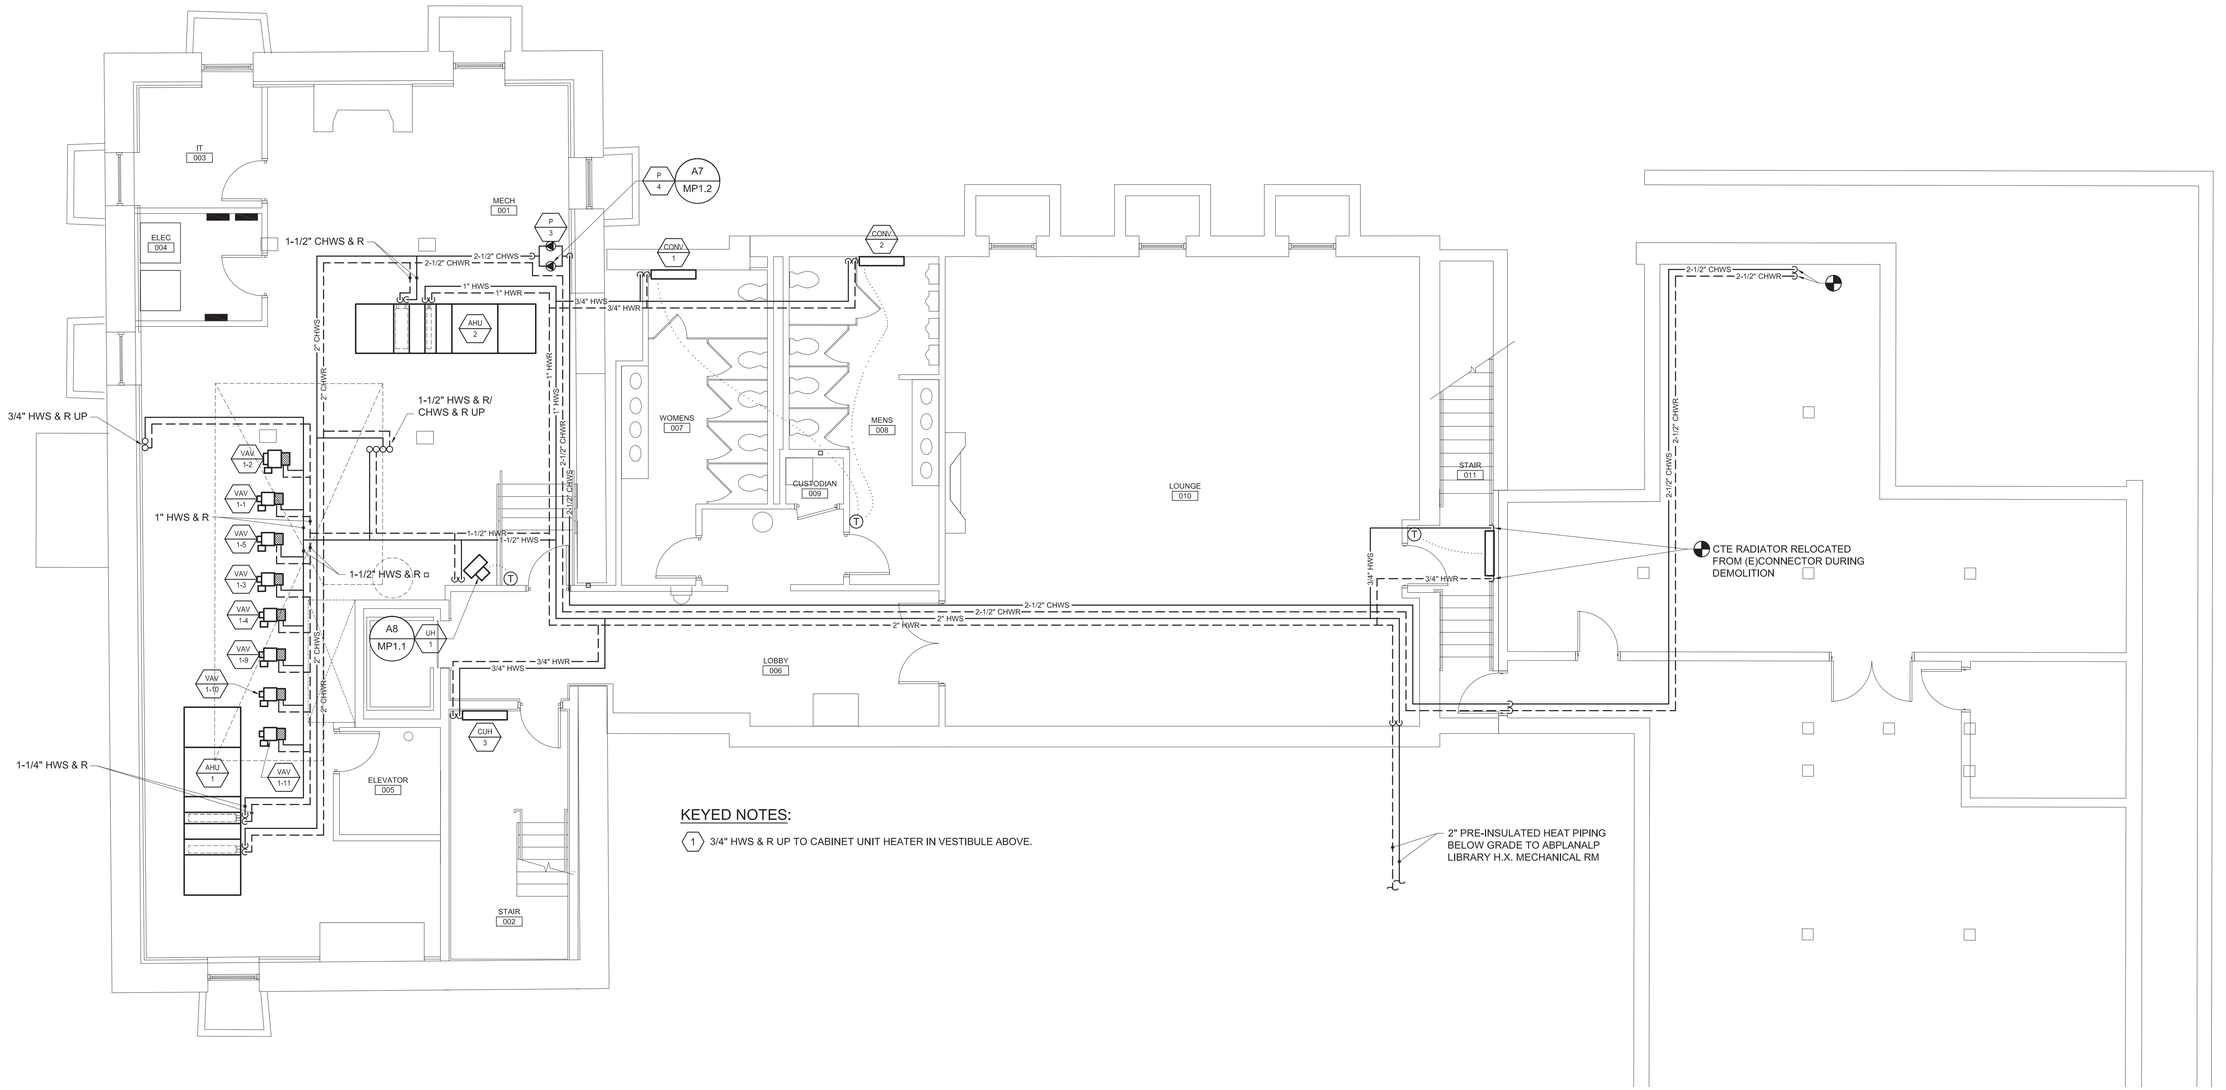

KEYED NOTES:

1. 3/4" HWS & R UP TO CABINET UNIT HEATER IN VESTIBULE ABOVE.

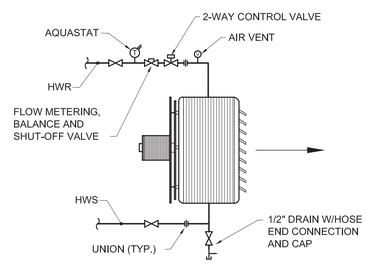

NOTE:

CABINET UNIT HEATER SIMILAR

A1	MECHANICAL PIPING PLAN ~ LOWER LEVEL	A8	DETAIL ~ HOT WATER UNIT HEATER PIPING
3/16" = 1'-0"		NOT TO SCALE	

65 NEWBURY STREET
PORTLAND, ME 04101
207.761.9000
info@portcityarch.com
WWW.PORTCITYARCH.COM

Allied Engineering
Structural Mechanical
Electrical Commissioning

160 Veranda Street
Portland, Maine 04103
T: 207.221.2260
F: 207.221.2266
Web: www.allied-eng.com

ALLIED PROJECT No: 14088

Graphic Scale: 1" 1/2" 0 1"

STATE OF MAINE
IAN A. MACDONALD
No. 6990
LICENSED PROFESSIONAL ENGINEER

REVISIONS

No.	Description	Date

PERMIT SET

UNIVERSITY OF NEW ENGLAND

PORTLAND, MAINE

ALUMNI HALL RENOVATION

MECHANICAL PIPING PLAN ~ LOWER LEVEL

Project Number	14525
Date	May 1, 2015
Drawn by	REW
Checked by	HAG

MP1.1

Scale AS NOTED

N:\Projects\2014\14088 ~ UNE ~ Alumni Hall\00 Drawing Files\14088M.dwg Apr 30, 2015 - 4:03pm