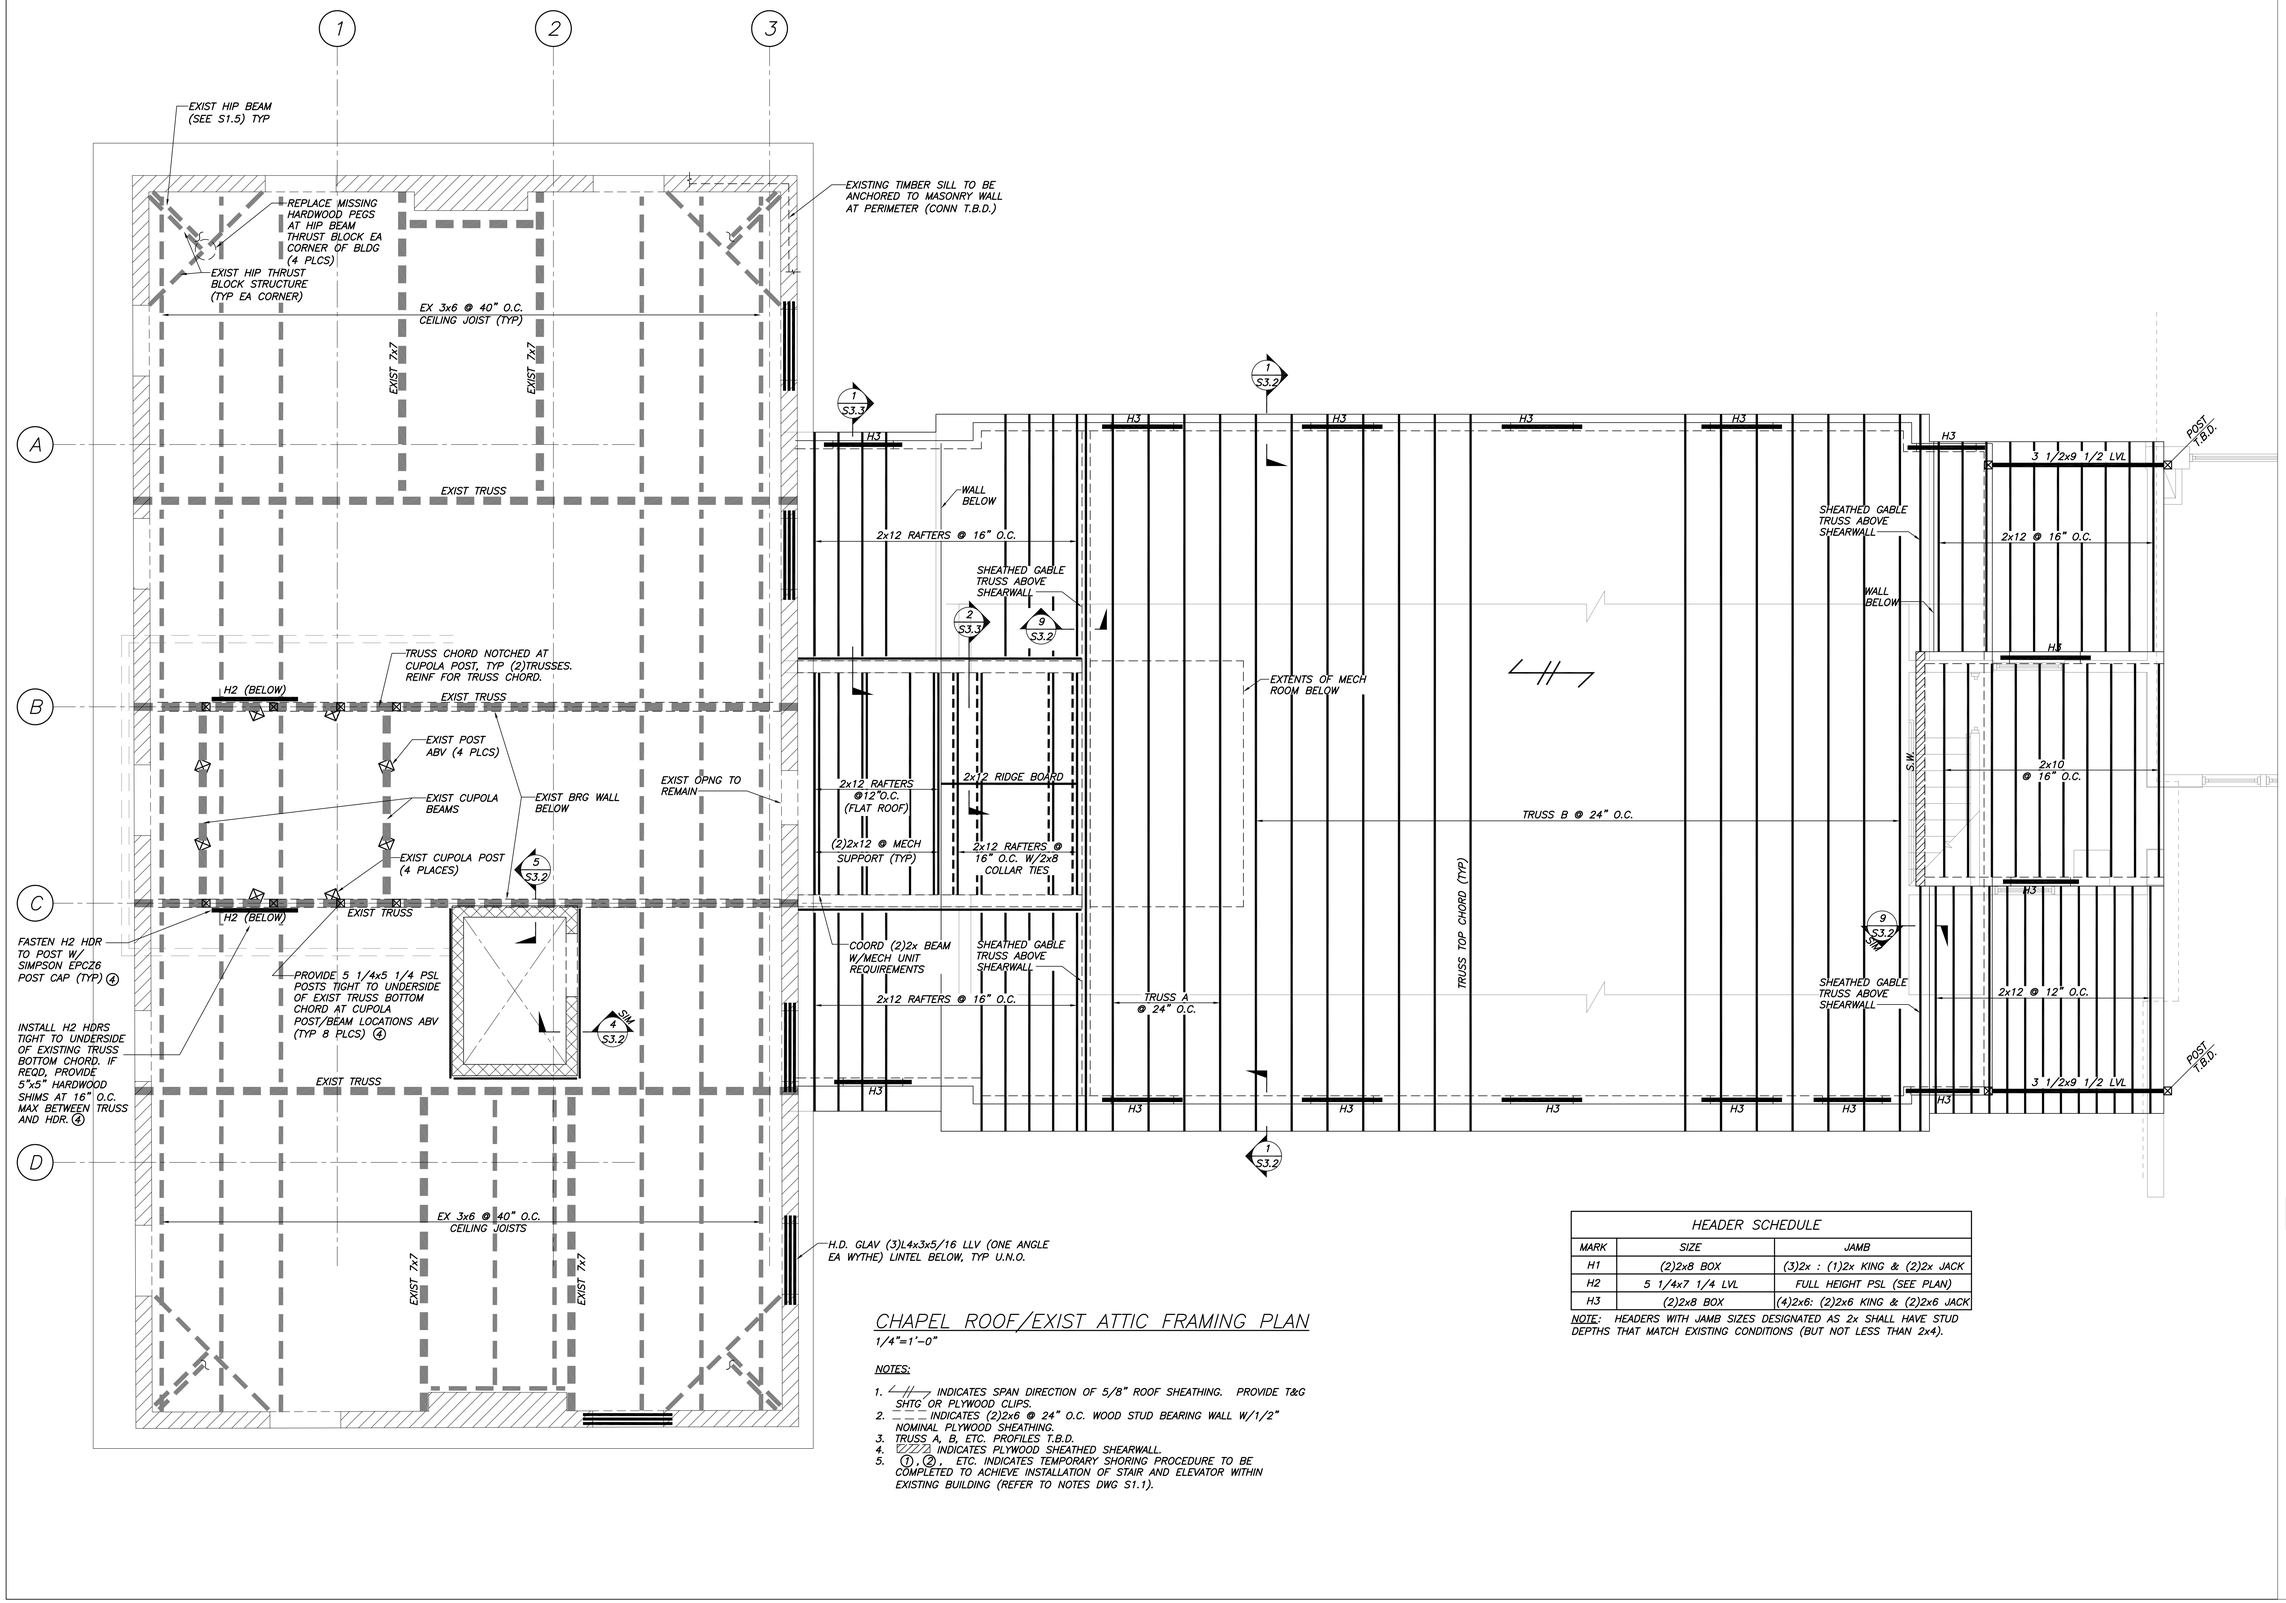

CHAPEL ROOF/EXIST ATTIC FRAMING PLAN

1/4"=1'-0"

NOTES:

1. ⟋//⟍ INDICATES SPAN DIRECTION OF 5/8" ROOF SHEATHING. PROVIDE T&G SHTG OR PLYWOOD CLIPS.
2. ⌐¬⌐¬ INDICATES (2)2x6 @ 24" O.C. WOOD STUD BEARING WALL W/1/2" NOMINAL PLYWOOD SHEATHING.
3. TRUSS A, B, ETC. PROFILES T.B.D.
4. ▨ INDICATES PLYWOOD SHEATHED SHEARWALL.
5. ①, ②, ETC. INDICATES TEMPORARY SHORING PROCEDURE TO BE COMPLETED TO ACHIEVE INSTALLATION OF STAIR AND ELEVATOR WITHIN EXISTING BUILDING (REFER TO NOTES DWG S1.1).

HEADER SCHEDULE		
MARK	SIZE	JAMB
H1	(2)2x8 BOX	(3)2x : (1)2x KING & (2)2x JACK
H2	5 1/4x7 1/4 LVL	FULL HEIGHT PSL (SEE PLAN)
H3	(2)2x8 BOX	(4)2x6: (2)2x6 KING & (2)2x6 JACK

NOTE: HEADERS WITH JAMB SIZES DESIGNATED AS 2x SHALL HAVE STUD DEPTHS THAT MATCH EXISTING CONDITIONS (BUT NOT LESS THAN 2x4).

65 NEWBURY STREET
PORTLAND, ME 04101
207.761.9000
info@portcityarch.com
WWW.PORTCITYARCH.COM

STATE OF MAINE — DANIEL S. BURNE No. 10910 — LICENSED PROFESSIONAL ENGINEER

UNE
UNIVERSITY OF NEW ENGLAND
Allied Engineering
Structural Mechanical Electrical Commissioning
CONSIGLI Est. 1905
BECKER STRUCTURAL ENGINEERS

REVISIONS

No.	Description	Date
.	.	.

PERMIT SET

UNIVERSITY OF NEW ENGLAND
PORTLAND, MAINE

ALUMNI HALL RENOVATION

ANNEX ROOF/ATTIC FRAMING PLAN

Project Number	3450
Date	May 1, 2015
Drawn by	MSK
Checked by	CGW

S1.4

Scale AS NOTED