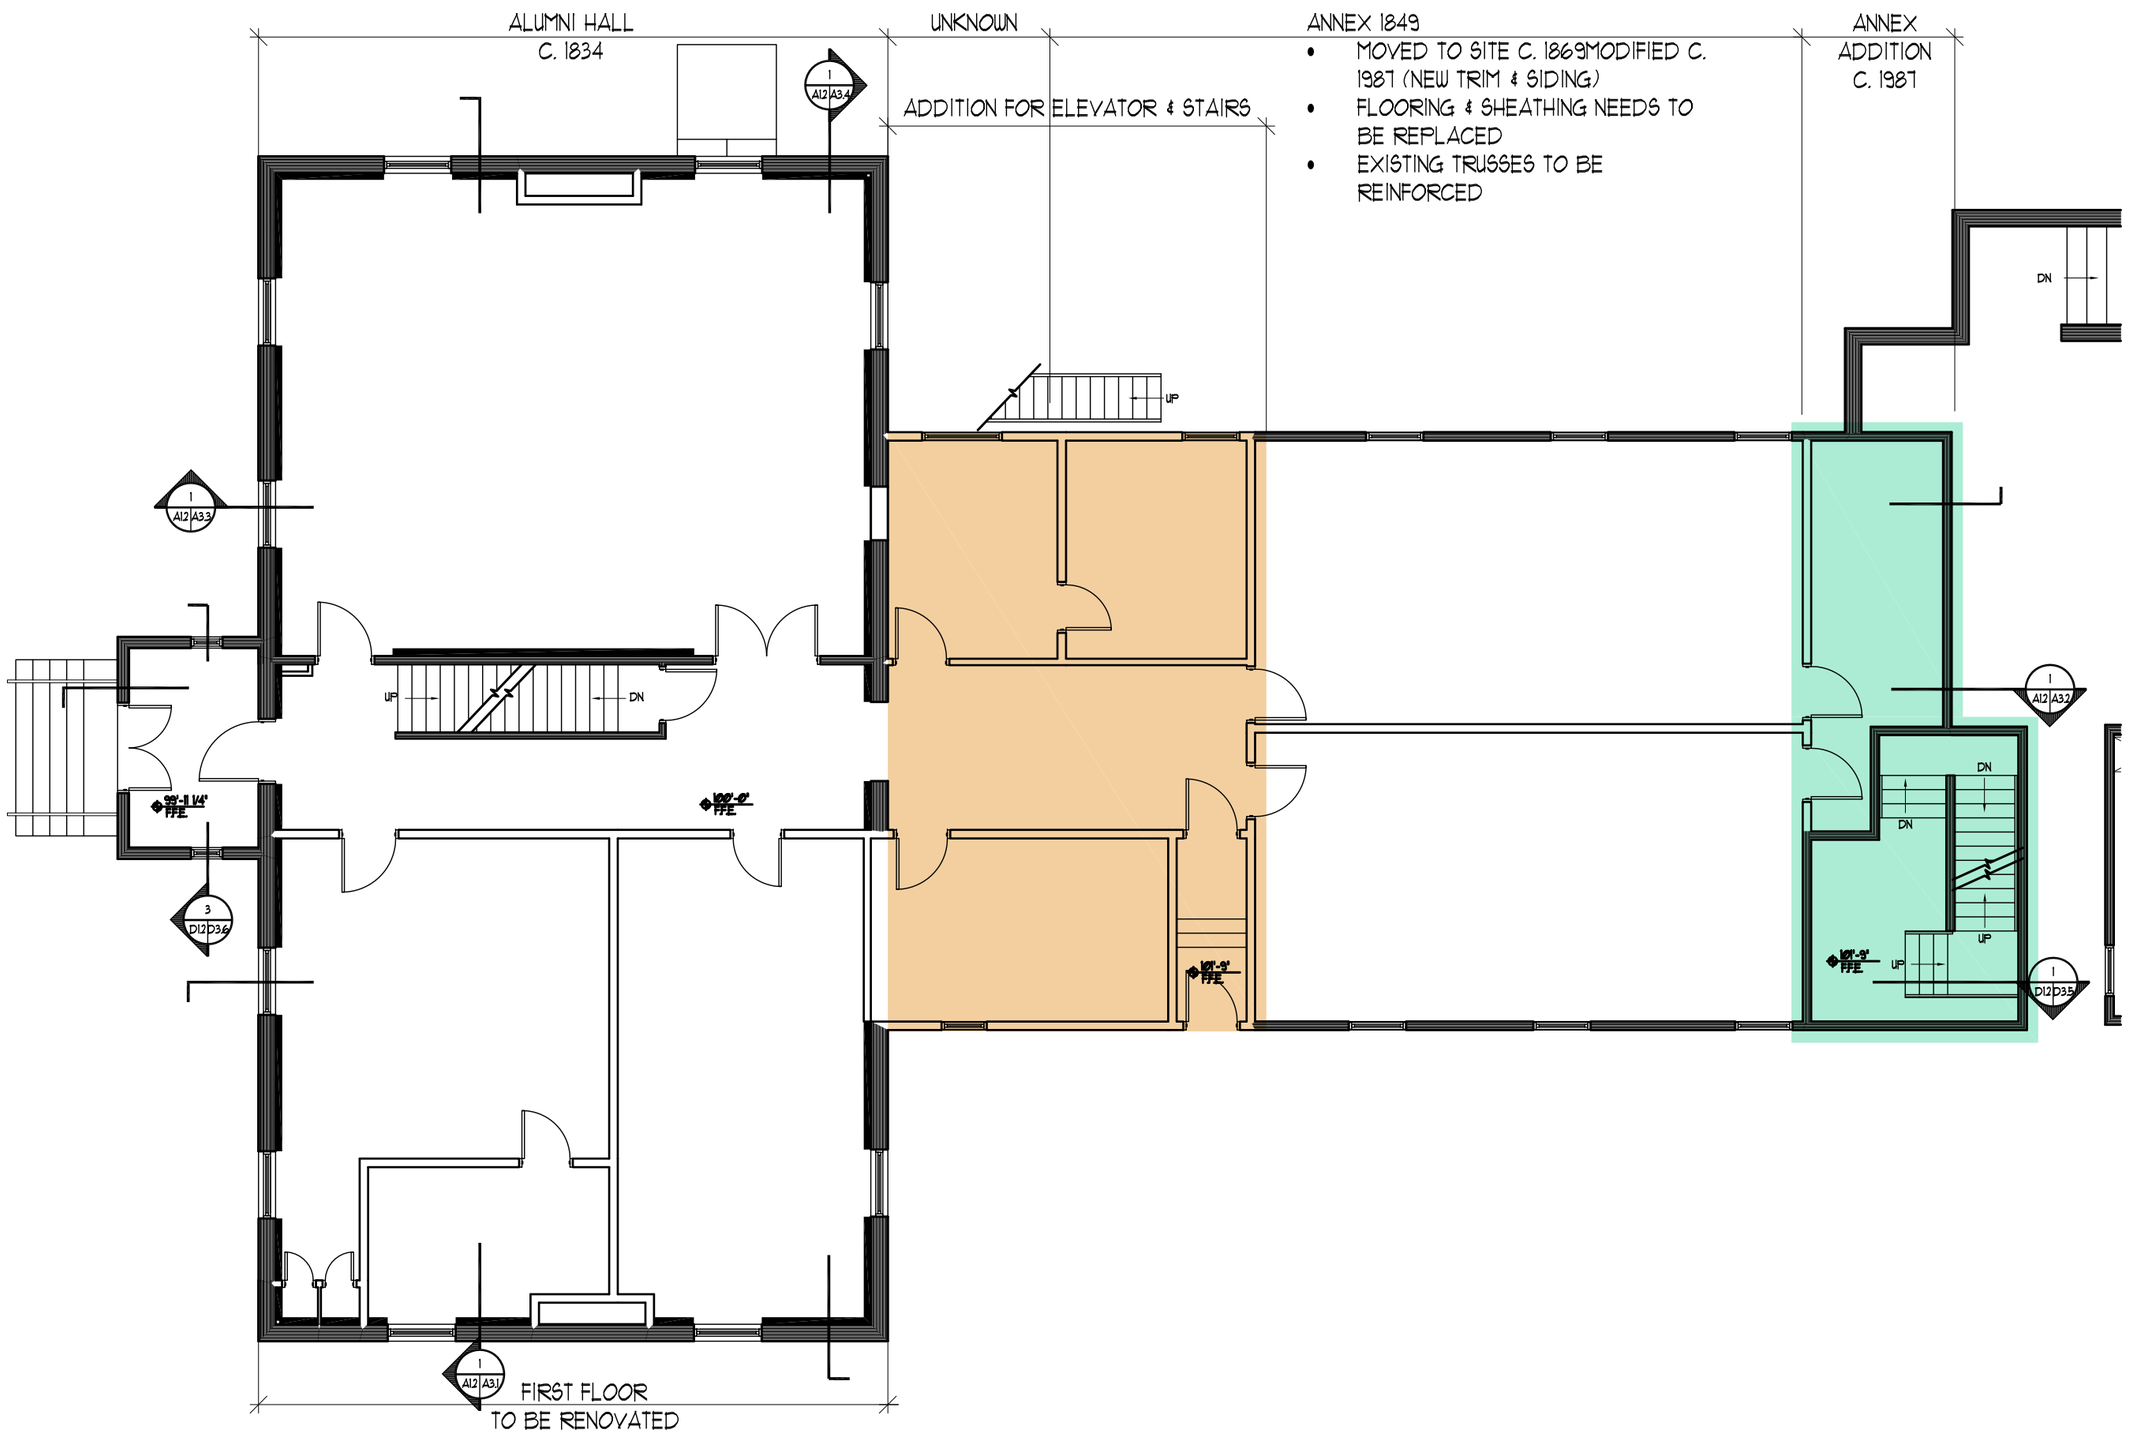

65 NEWBURY STREET
PORTLAND, ME 04101
207.761.9000
info@portcityarch.com
WWW.PORTCITYARCH.COM

Allied Engineering
Structural Mechanical Electrical Commissioning

PRELIMINARY SCHEMATIC PLAN NOT FOR CONSTRUCTION

REVISIONS

No.	Description	Date
-	-	-

PRELIMINARY NOT FOR CONSTRUCTION

UNIVERSITY OF NEW ENGLAND

PORTLAND, MAINE

ALUMNI HALL RENOVATION

FIRST FLOOR PLAN

Project Number	14525
Date	November 05, 2014
Drawn by	JP & CR
Checked by	LAS

A1.2

Scale AS NOTED