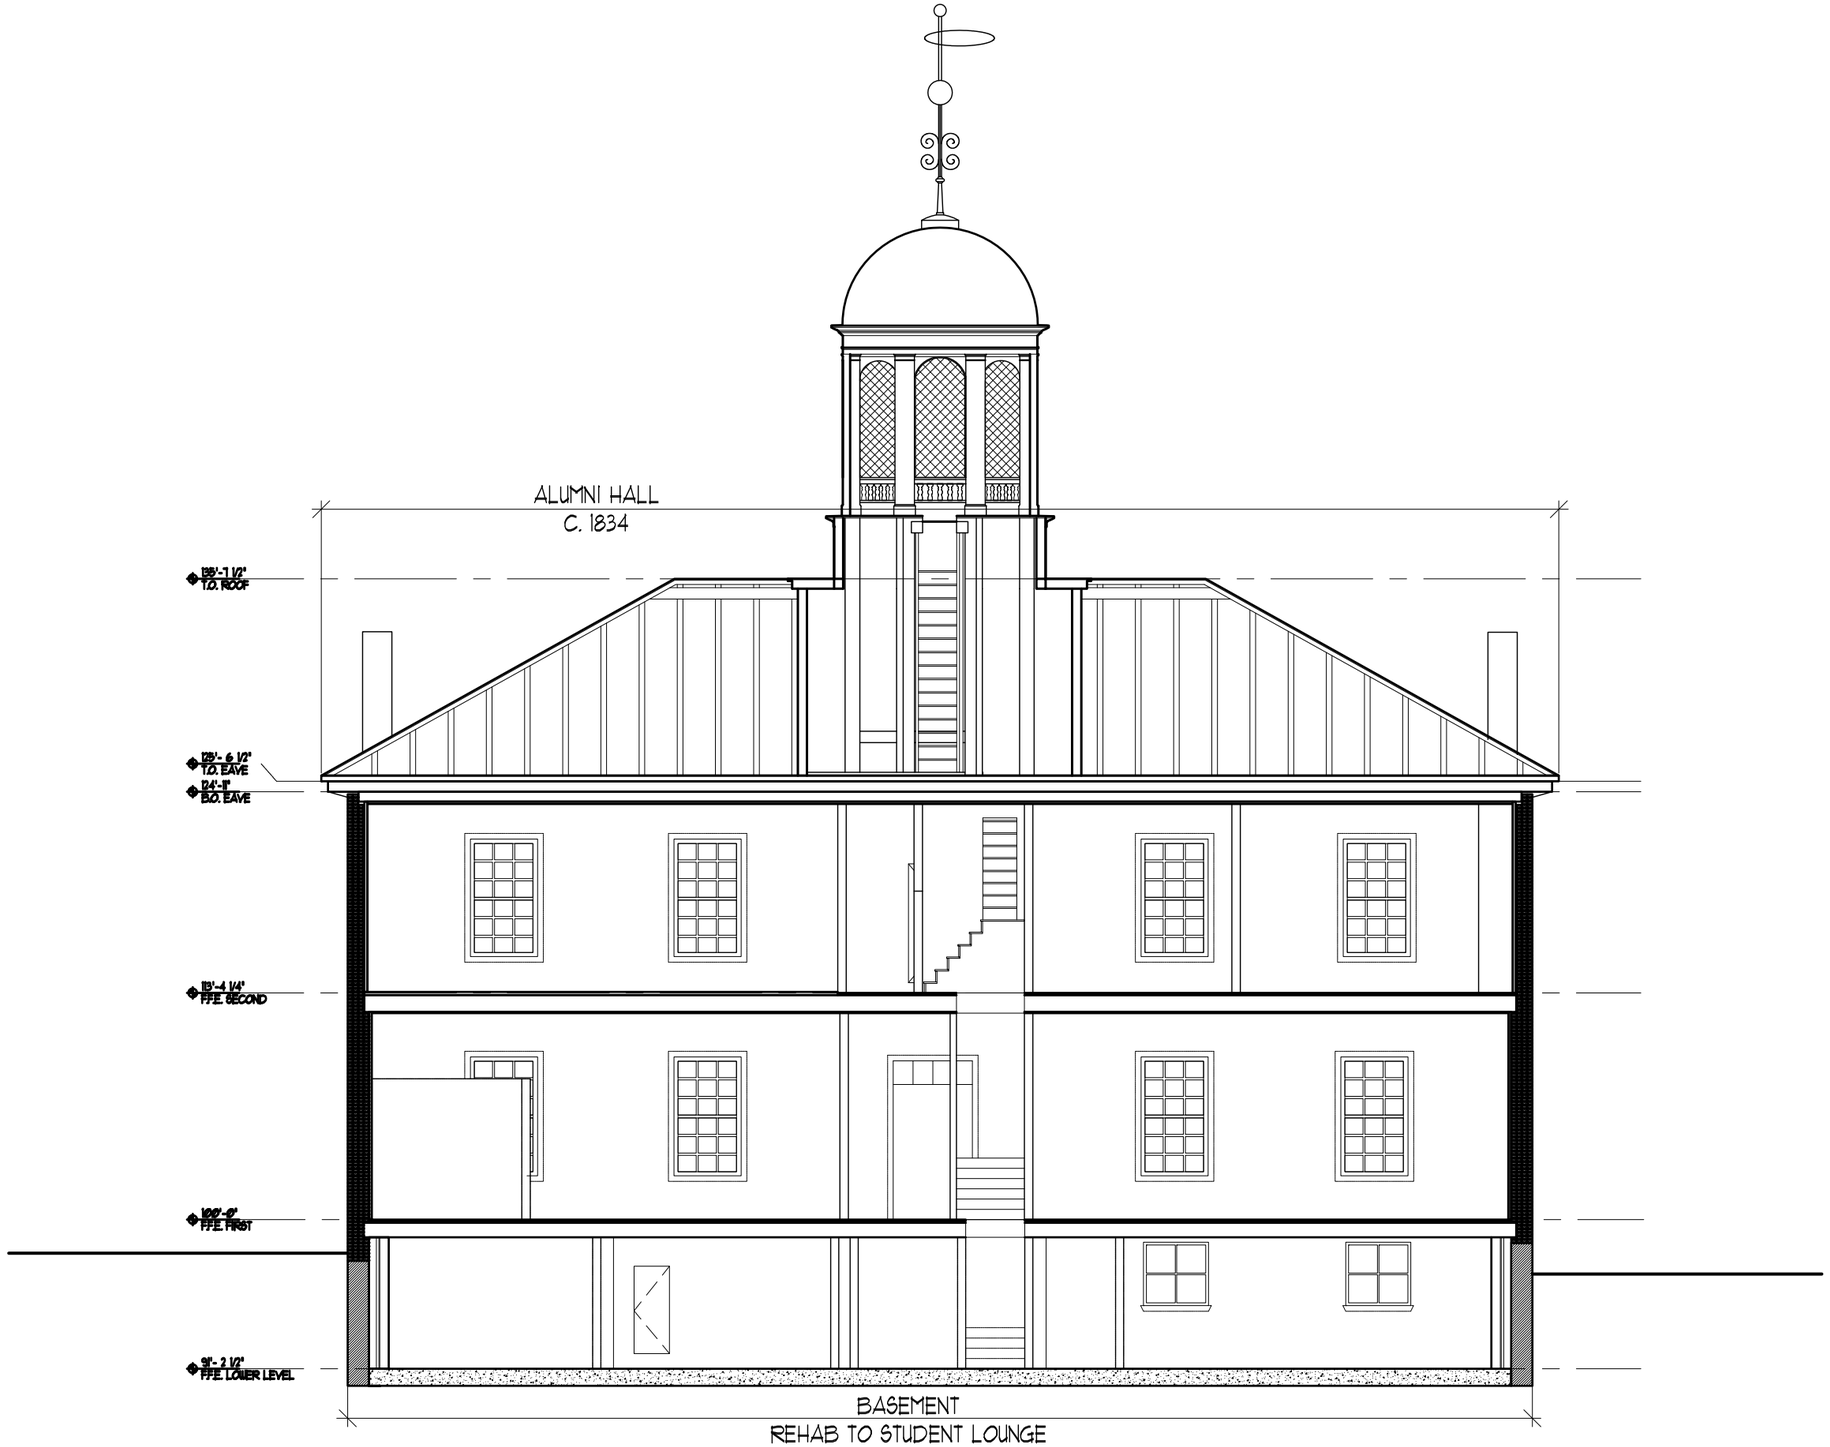

65 NEWBURY STREET
PORTLAND, ME 04101
207.761.9000
info@portcityarch.com
WWW.PORTCITYARCH.COM

Allied Engineering
Structural Mechanical Electrical Commissioning

PRELIMINARY
SCHEMATIC
PLAN
NOT FOR
CONSTRUCTION

REVISIONS

No.	Description	Date
-	-	-

PRELIMINARY
NOT FOR CONSTRUCTION

UNIVERSITY OF
NEW ENGLAND
PORTLAND, MAINE

ALUMNI HALL
RENOVATION

SECTION

Project Number	14525
Date	November 05, 2014
Drawn by	JP & CR
Checked by	LAS

A3.1

Scale AS NOTED