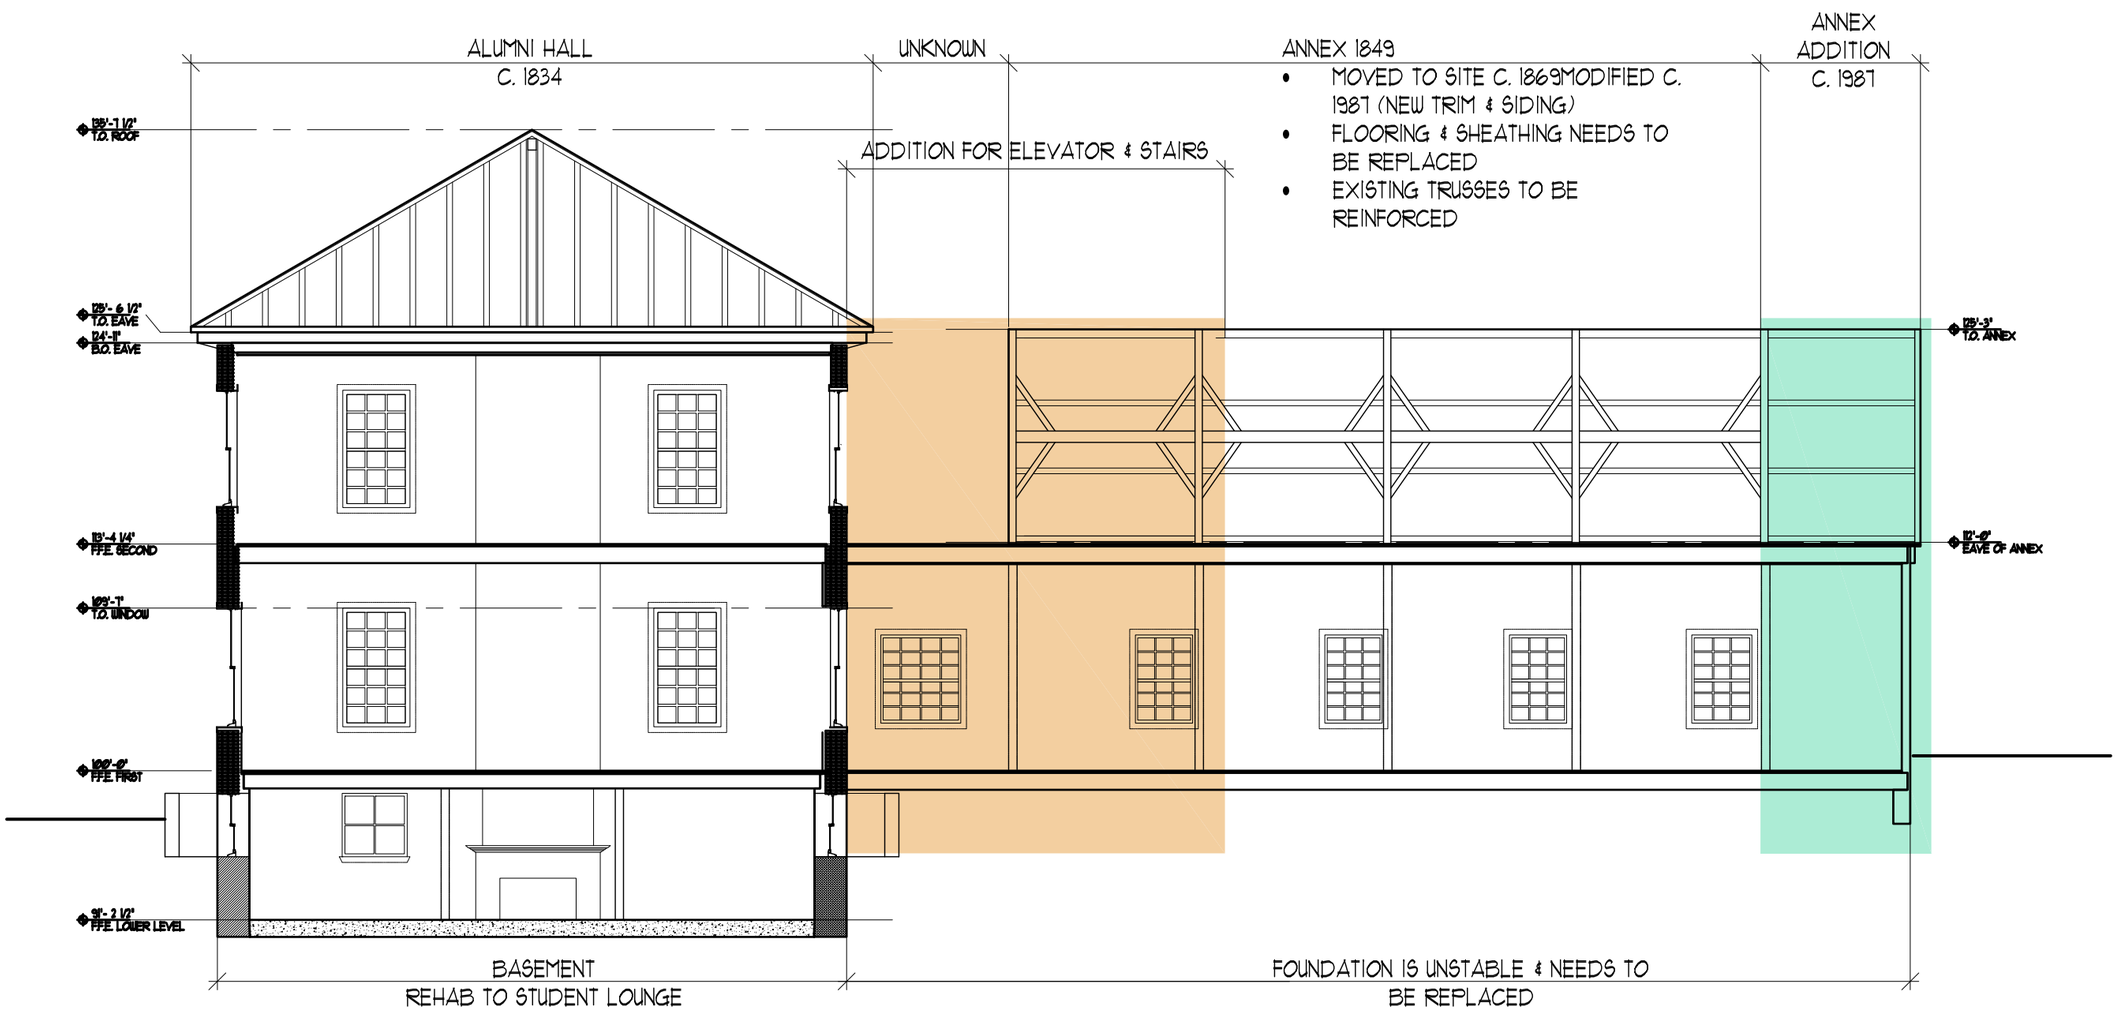


65 NEWBURY STREET
PORTLAND, ME 04101
207.761.9000
info@portcityarch.com
WWW.PORTCITYARCH.COM

Allied Engineering
Structural Mechanical Electrical Commissioning

PRELIMINARY
SCHEMATIC
PLAN
NOT FOR
CONSTRUCTION

REVISIONS

| No. | Description | Date |
|---|---|---|
| - | - | - |

PRELIMINARY
NOT FOR CONSTRUCTION

UNIVERSITY OF NEW ENGLAND
PORTLAND, MAINE

ALUMNI HALL RENOVATION

SECTION

| | |
|---|---|
| Project Number | 14525 |
| Date | November 05, 2014 |
| Drawn by | JP & CR |
| Checked by | LAS |

A3.3

Scale AS NOTED