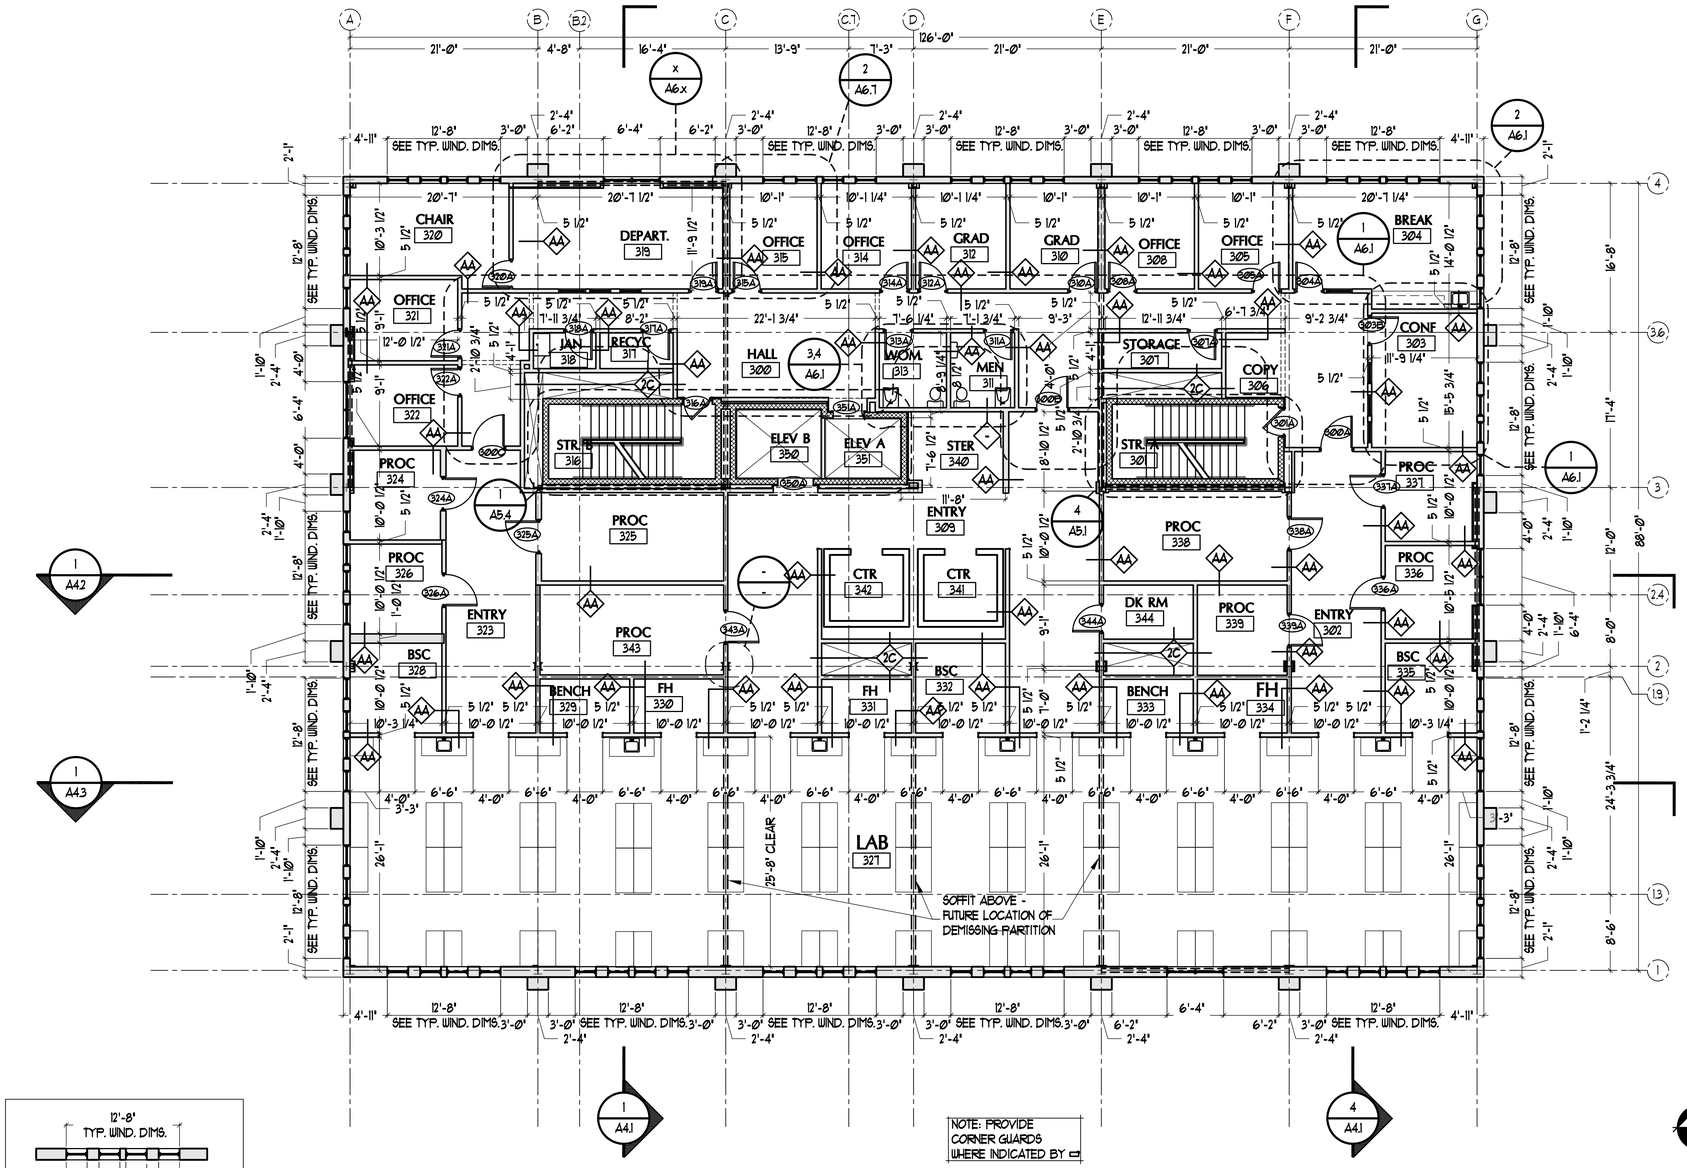

NOTE: PROVIDE CORNER GUARDS WHERE INDICATED BY ▭

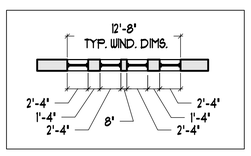

2 A1.4 | A1.4 TYPICAL WINDOW LAYOUT

SCALE: 1/8" = 1'-0"

1 A1.4 | A1.4 THIRD FLOOR PLAN

SCALE: 1/8" = 1'-0"

IF THIS SHEET IS NOT 24 X 36 IT IS A REDUCED SCALE PRINT – SCALE ACCORDINGLY

PERMIT SET - NOT FOR CONSTRUCTION

COPYRIGHT: Reuse or reproduction of the contents of this document is not permitted without written permission of PORT CITY ARCHITECTURE PA

PORT CITY ARCHITECTURE
65 NEWBURY STREET
PORTLAND, ME 04101
207.761.9000
fax: 207.761.2010
lita@portcityarch.com

JACOBS CONSULTANCY
VANZELM ENGINEERS
BECKER structural engineers, inc.
SYTDesign CONSULTANTS
ALLIED/COOK CONSTRUCTION
Favreau ELECTRIC
Titan Mechanical

UNIVERSITY OF NEW ENGLAND

COLLEGE OF PHARMACY

716 STEVENS AVENUE, PORTLAND, ME

#	DATE	DESCRIPTION

PERMIT SET

Date Issued 01/24/08

Project Number 06506

SHEET NAME

THIRD FLOOR PLAN

Drawn By EAC & ANM

Checked By LAS

A1.4