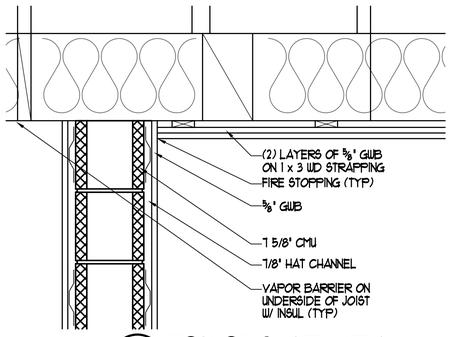

5 A5.5 A5.4 TOP OF SHAFT DETAIL
Ø 2'-8" SCALE: 3/8" = 1'-0"

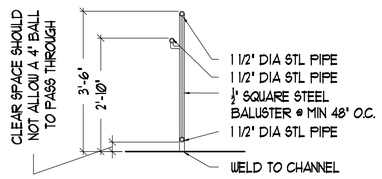

WELD ALL JOINTS, GRIND SMOOTH, AND PTD. ALL HANDRAILS, GUARDS AND RAILINGS

6 A5.5 A5.4 HANDRAIL DETAIL
Ø 2'-8" SCALE: 3/8" = 1'-0"

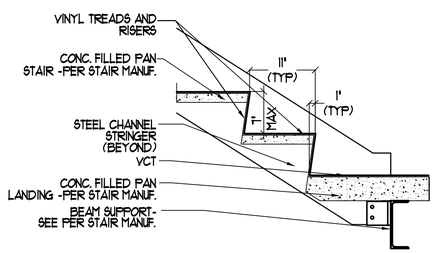

7 A5.5 A5.4 BOTTOM STEP DETAIL
Ø 1'-Ø" SCALE: 1" = 1'-0"

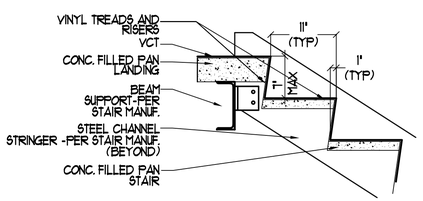

8 A5.5 A5.4 TOP STEP DETAIL
Ø 1'-Ø" SCALE: 1" = 1'-0"

4 - A5.4 NOT USED
Ø 2'-8" SCALE: 3/8" = 1'-0"

1 - A5.4 NOT USED
Ø 2'-8" SCALE: 3/8" = 1'-0"

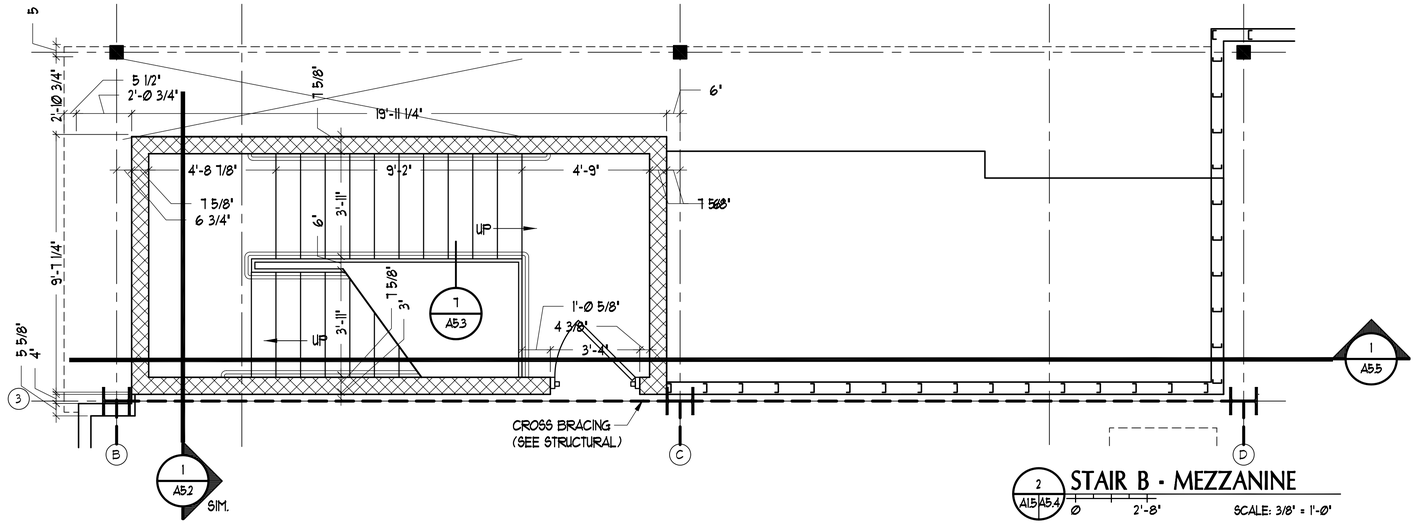

2 A1.5 A5.4 STAIR B - MEZZANINE
Ø 2'-8" SCALE: 3/8" = 1'-0"

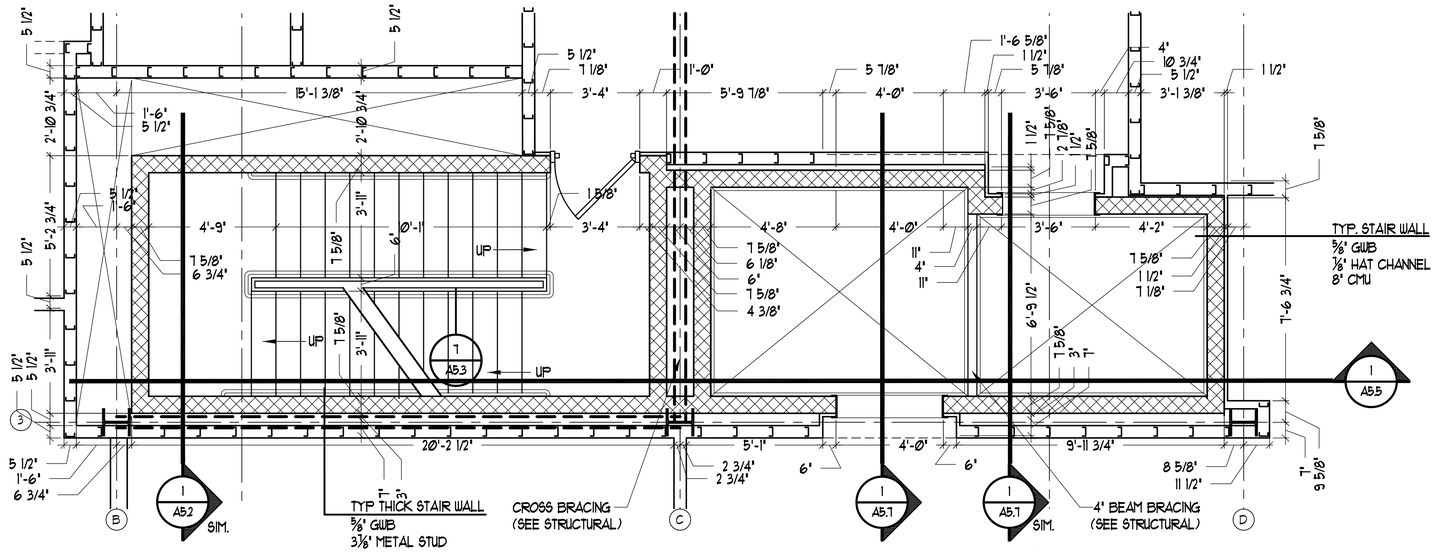

3 A1.4 A5.4 STAIR B - THIRD FLOOR
Ø 2'-8" SCALE: 3/8" = 1'-0"

PERMIT SET - NOT FOR CONSTRUCTION

IF THIS SHEET IS NOT 24 X 36 IT IS A REDUCED SCALE PRINT - SCALE ACCORDINGLY

PORT CITY ARCHITECTURE
65 NEWBURY STREET
PORTLAND, ME 04101
207.761.9000
fax: 207.761.2010
lita@portcityarch.com

JACOBS CONSULTANCY GPR Laboratory Planning Practice
VANZELM ENGINEERS VANZELM HEYWOOD & SHADFORD, INC.
BECKER structural engineers, inc.
SYTDesign CONSULTANTS CIVIL ENGINEERING & LANDSCAPE ARCHITECTURE
ALLIED/COOK CONSTRUCTION
Favreau ELECTRIC
Titan Mechanical

UNIVERSITY OF NEW ENGLAND

COLLEGE OF PHARMACY

716 STEVENS AVENUE, PORTLAND, ME

#	DATE	DESCRIPTION
		PERMIT SET

Date Issued 01/24/08
Project Number 06506

SHEET NAME
STAIR B PLANS

Drawn By EAC & ANM
Checked By LAS

A5.4

COPYRIGHT: Reuse or reproduction of the contents of this document is not permitted without written permission of PORT CITY ARCHITECTURE PA