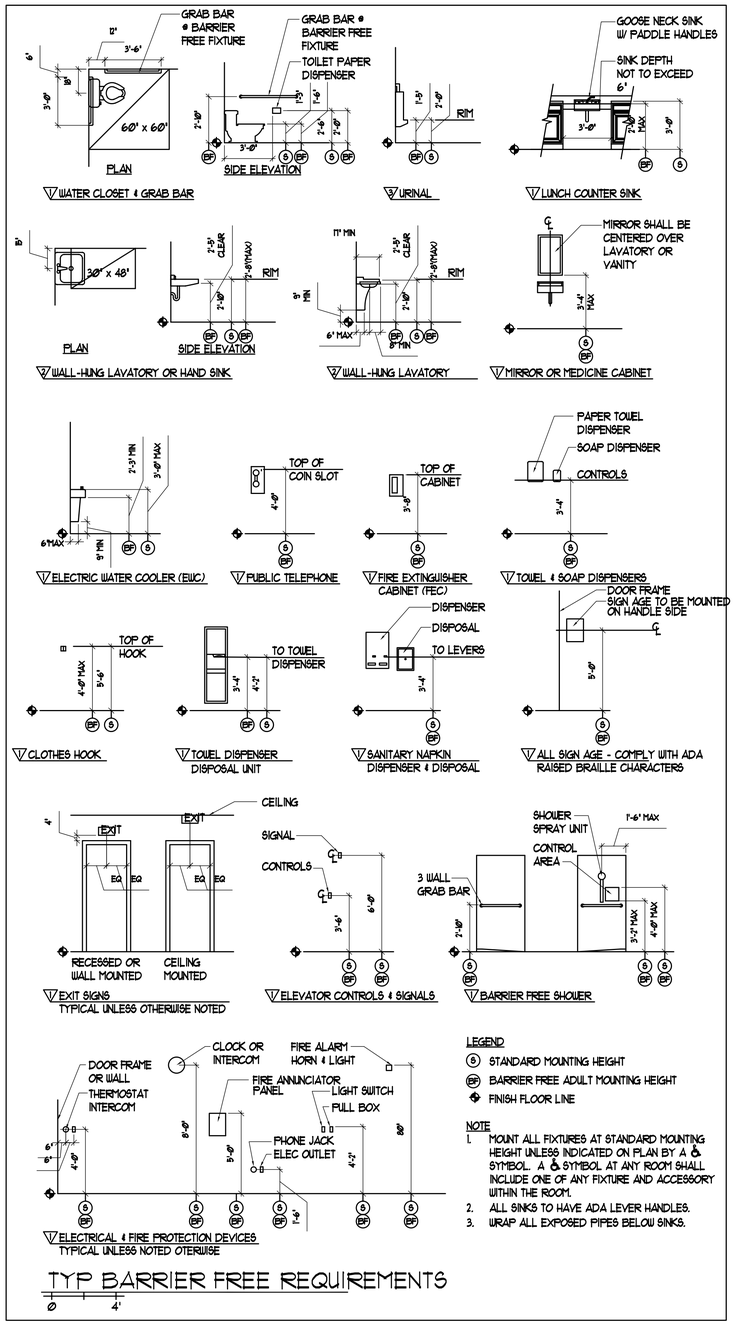

LEGEND

- (S) STANDARD MOUNTING HEIGHT
- (BF) BARRIER FREE ADULT MOUNTING HEIGHT
- FINISH FLOOR LINE

NOTE

1. MOUNT ALL FIXTURES AT STANDARD MOUNTING HEIGHT UNLESS INDICATED ON PLAN BY A ♿ SYMBOL. A ♿ SYMBOL AT ANY ROOM SHALL INCLUDE ONE OF ANY FIXTURE AND ACCESSORY WITHIN THE ROOM.
2. ALL SINKS TO HAVE ADA LEVER HANDLES.
3. WRAP ALL EXPOSED PIPES BELOW SINKS.

TYP BARRIER FREE REQUIREMENTS

Ø 4'

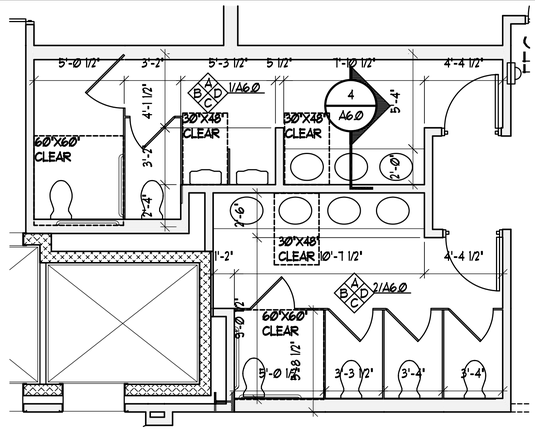

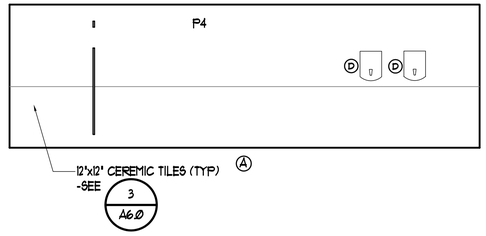

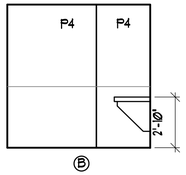

BATHROOM ACCESSORIES SCHEDULE			
NUM	ITEM	MOUNTING HEIGHT	NOTES
A	3'-6" I 1/2" DIA GRAB BAR	℄ @ 2'-10" AFF	-
B	3'-0" I 1/2" DIA GRAB BAR	℄ @ 2'-10" AFF	-
C	TOILET PAPER DISPENSER	℄ @ 20" AFF	FBO/IBC
D	PAPER TOWEL DISPENSER	T.O. TOWEL 3'-4"	FBO/IBC
E	24" x 36" MIRROR	BOTTOM @ 40" AFF	-
F	HOOK	-	-
G	SOAP DISPENSER	-	FBO/IBC

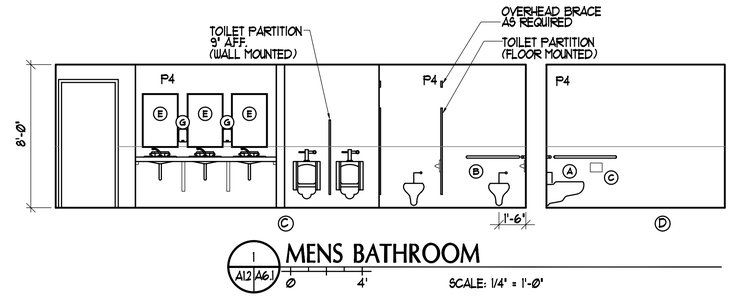

1 A12 A6.1 MENS BATHROOM

Ø 4' SCALE: 1/4" = 1'-0"

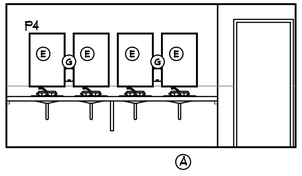

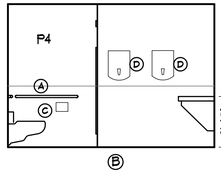

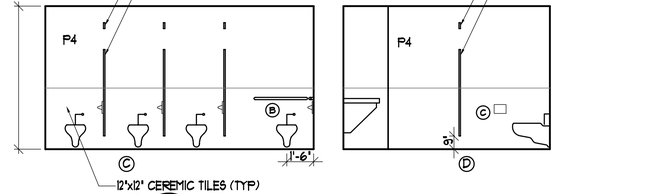

12"X12" CEREMIC TILES (TYP) -SEE 3 A6Ø

2 A12 A6.1 WOMANS BATHROOM

Ø 4' SCALE: 1/4" = 1'-0"

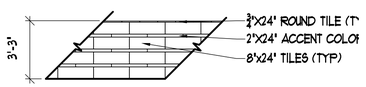

3 A6.1 A6.1 TYP WAINSCOTT DETAIL

Ø 4' SCALE: 1/4" = 1'-0"

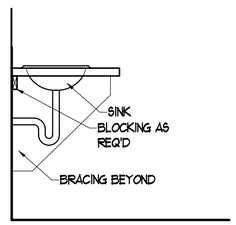

4 A6.Ø A6.Ø SINK DETAIL

Ø 1'-3" SCALE: 3/4" = 1'-Ø"

PORT ▫ CITY ARCHITECTURE
65 NEWBURY STREET
PORTLAND, ME 04101
207.761.9000
fax: 207.761.2010
lita@portcityarch.com

JACOBS CONSULTANCY
GPR Laboratory Planning Practice
VANZELM ENGINEERS
VANZELM HEYWOOD & SHADFORD, INC.
BECKER structural engineers, inc.
SYTDesign CONSULTANTS
CIVIL ENGINEERING & LANDSCAPE ARCHITECTURE
ALLIED/COOK CONSTRUCTION
Favreau ELECTRIC
Titan Mechanical

UNIVERSITY OF NEW ENGLAND

COLLEGE OF PHARMACY

716 STEVENS AVENUE, PORTLAND, ME

#	DATE	DESCRIPTION

PERMIT SET

Date Issued 01/24/08

Project Number 06506

GODDARD

SHEET NAME

ADA & BATH INTERIOR ELEVS.

Drawn By EAC & ANM

Checked By LAS

A6.0

PERMIT SET - NOT FOR CONSTRUCTION

COPYRIGHT: Reuse or reproduction of the contents of this document is not permitted without written permission of PORT CITY ARCHITECTURE PA

IF THIS SHEET IS NOT 24 X 36 IT IS A REDUCED SCALE PRINT - SCALE ACCORDINGLY