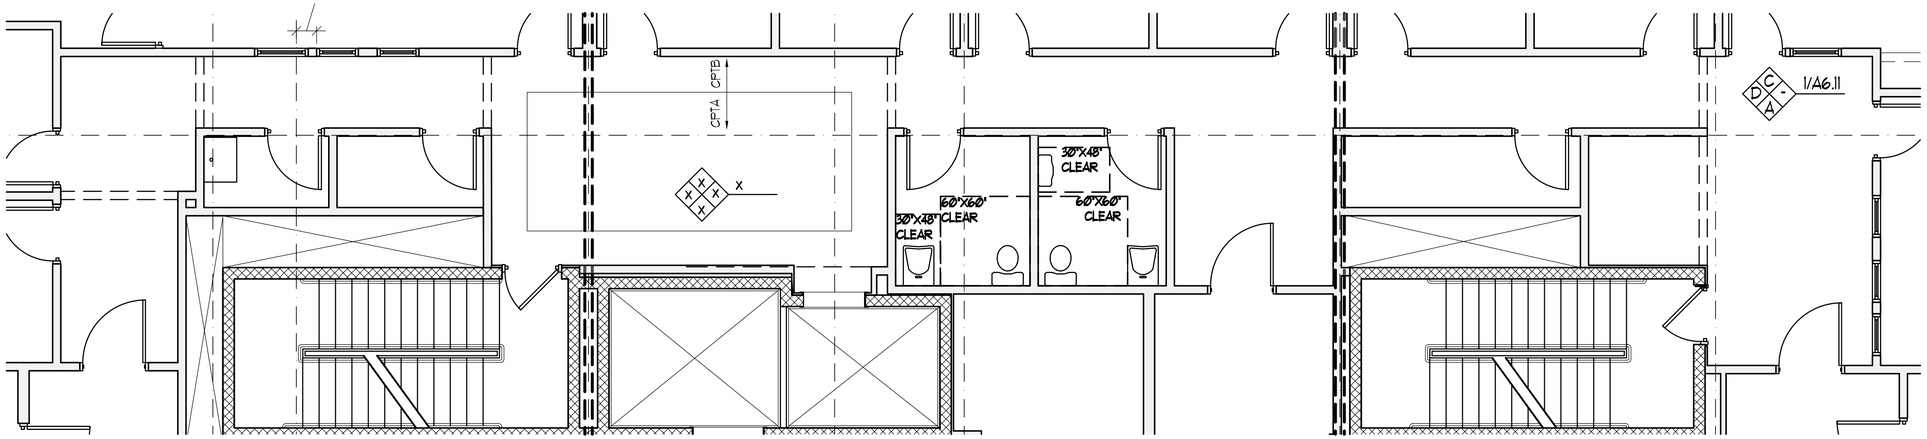

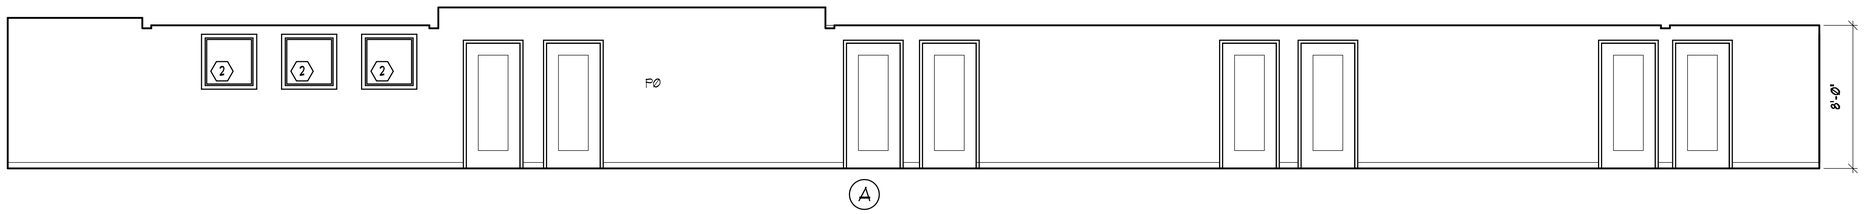

A

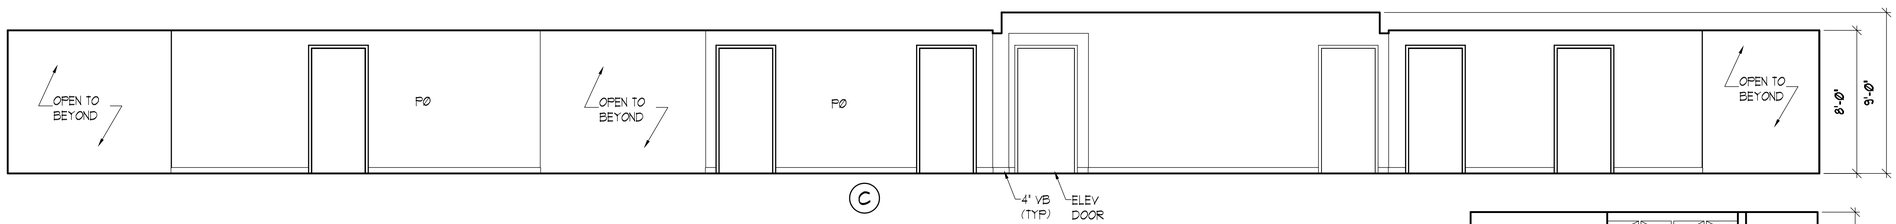

C

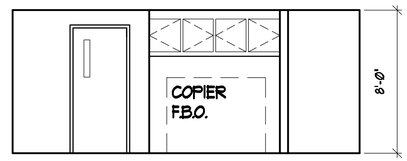

D

1 / A12 | A6.11 THIRD FLOOR HALL

Ø 4' SCALE: 1/4= 1'-Ø'

IF THIS SHEET IS NOT 24 X 36 IT IS A REDUCED SCALE PRINT – SCALE ACCORDINGLY

1"=1' SCALE 3/4"=1' SCALE 1/2"=1' SCALE 1/4"=1' SCALE 1/8"=1' SCALE 1/16"=1' SCALE

PORT ▫ CITY ARCHITECTURE
65 NEWBURY STREET
PORTLAND, ME 04101
207.761.9000
fax: 207.761.2010
lita@portcityarch.com

JACOBS CONSULTANCY
GPR Laboratory Planning Practice
VANZELM ENGINEERS
VANZELM HEYWOOD & SHADFORD, INC.
BECKER structural engineers, inc.
SYTDesign CONSULTANTS
CIVIL ENGINEERING & LANDSCAPE ARCHITECTURE
ALLIED/COOK CONSTRUCTION
Favreau ELECTRIC
Titan Mechanical

UNIVERSITY OF NEW ENGLAND

COLLEGE OF PHARMACY

716 STEVENS AVENUE, PORTLAND, ME

#	DATE	DESCRIPTION
		PERMIT SET

Date Issued 01/24/08

Project Number 06506

FREESTANDING

SHEET NAME

INTERIOR ELEVATIONS

Drawn By EAC & ANM

Checked By LAS

A6.11

PERMIT SET - NOT FOR CONSTRUCTION

COPYRIGHT: Reuse or reproduction of the contents of this document is not permitted without written permission of PORT CITY ARCHITECTURE PA