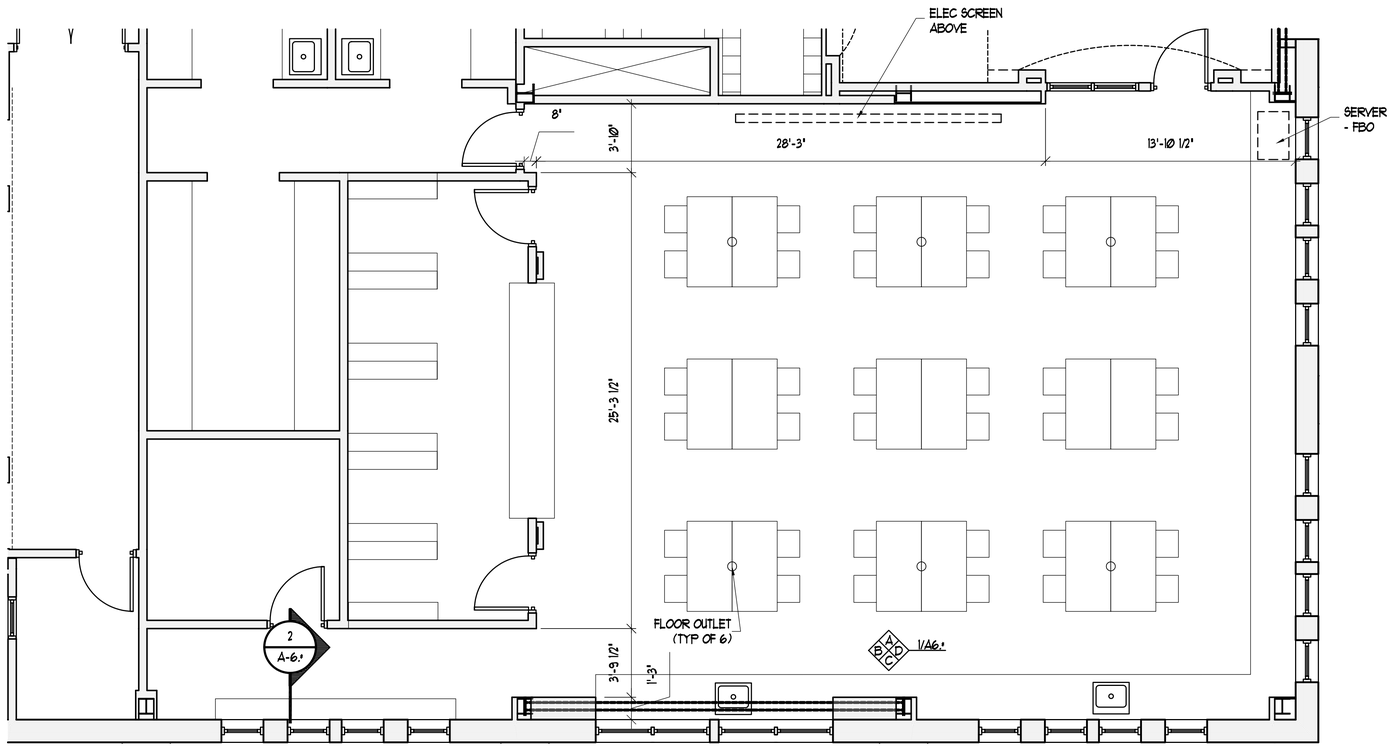

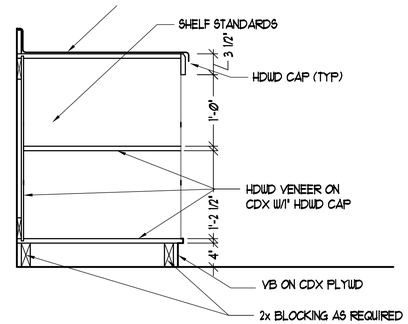

2 A6.1/A6.1 **CUBBY DETAIL**

Ø 1" SCALE: 1" = 1'-Ø"

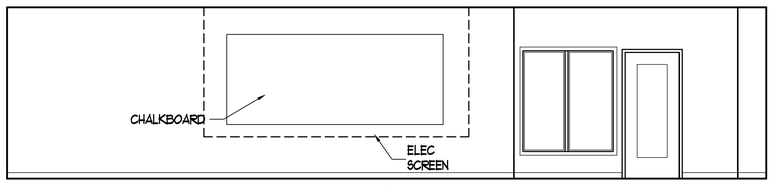

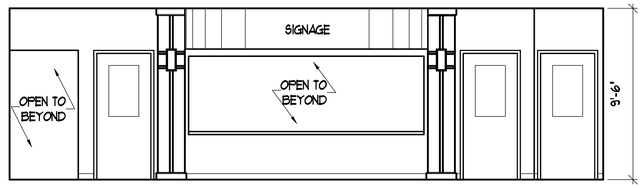

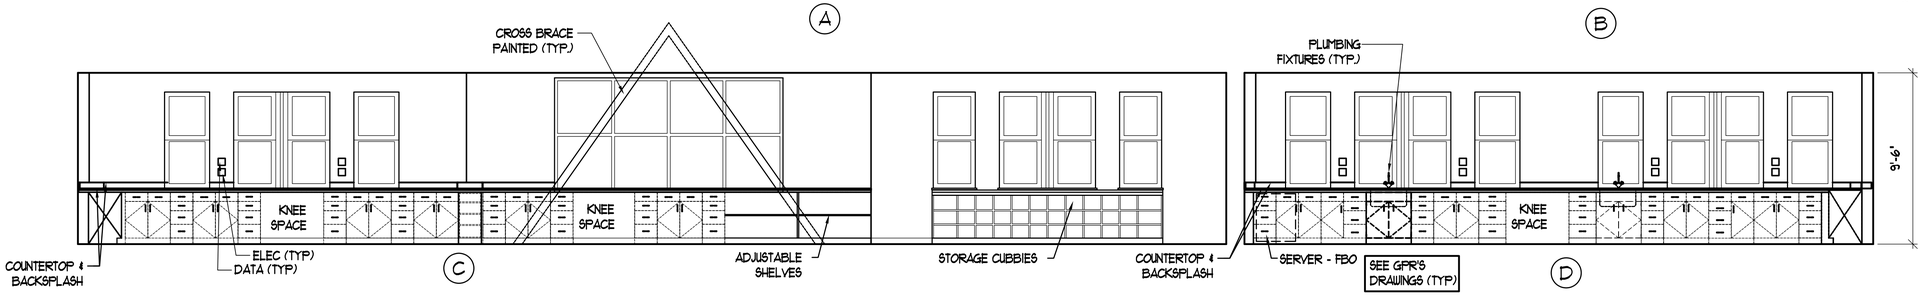

1 A12 A6.* **PHARMACY PRACTICE LAB**

Ø 4'-Ø" SCALE: 1/4" = 1'-Ø"

IF THIS SHEET IS NOT 24 X 36 IT IS A REDUCED SCALE PRINT – SCALE ACCORDINGLY

SCALE 0 1" 2 3 1"=1' | SCALE 0 3/4" 2 4 3/4"=1' | SCALE 0 1/2" 1 2 6" 1/2"=1' | SCALE 0 1/4" 4 8 12 1/4"=1' | SCALE 0 1/8" 10 20 1/8"=1' | SCALE 0 5 10 20 1/16"=1' | SCALE 0 10 20 40 1/16"=1'

PORT ▫ CITY ARCHITECTURE

65 NEWBURY STREET
PORTLAND, ME 04101
207.761.9000
fax: 207.761.2010
lita@portcityarch.com

JACOBS CONSULTANCY GPR Laboratory Planning Practice

VANZELM ENGINEERS — VANZELM HEYWOOD & SHADFORD, INC.

BECKER structural engineers, inc.

SYTDesign CONSULTANTS — CIVIL ENGINEERING & LANDSCAPE ARCHITECTURE

ALLIED/COOK CONSTRUCTION

Favreau ELECTRIC

Titan Mechanical — Mechanical Systems for Professional Contracting

UNIVERSITY OF NEW ENGLAND

COLLEGE OF PHARMACY

716 STEVENS AVENUE, PORTLAND, ME

#	DATE	DESCRIPTION
		PERMIT SET

Date Issued 01/24/08

Project Number 06506

GODDARD

SHEET NAME

INTERIOR ELEVS.

Drawn By EAC & ANM

Checked By LAS

A6.*

PERMIT SET - NOT FOR CONSTRUCTION

COPYRIGHT: Reuse or reproduction of the contents of this document is not permitted without written permission of PORT CITY ARCHITECTURE PA