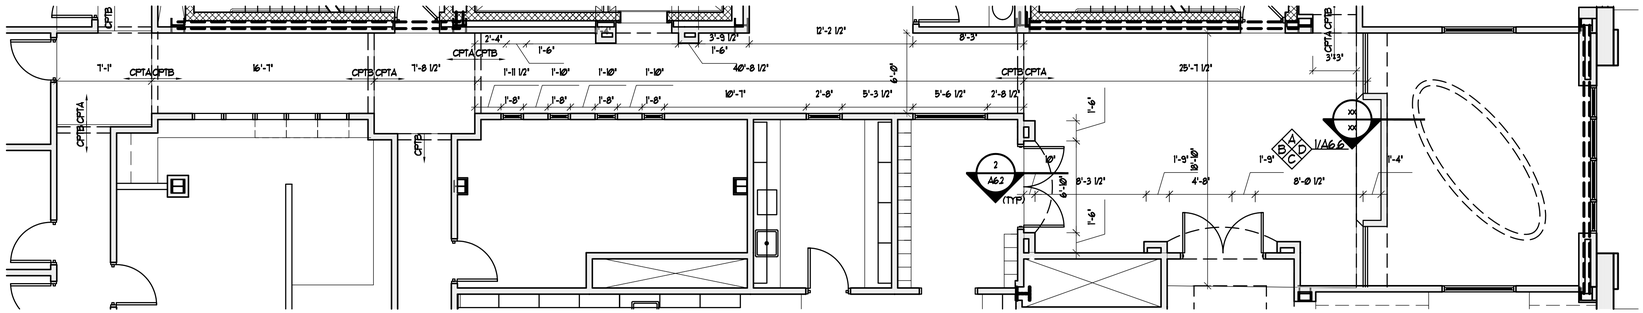

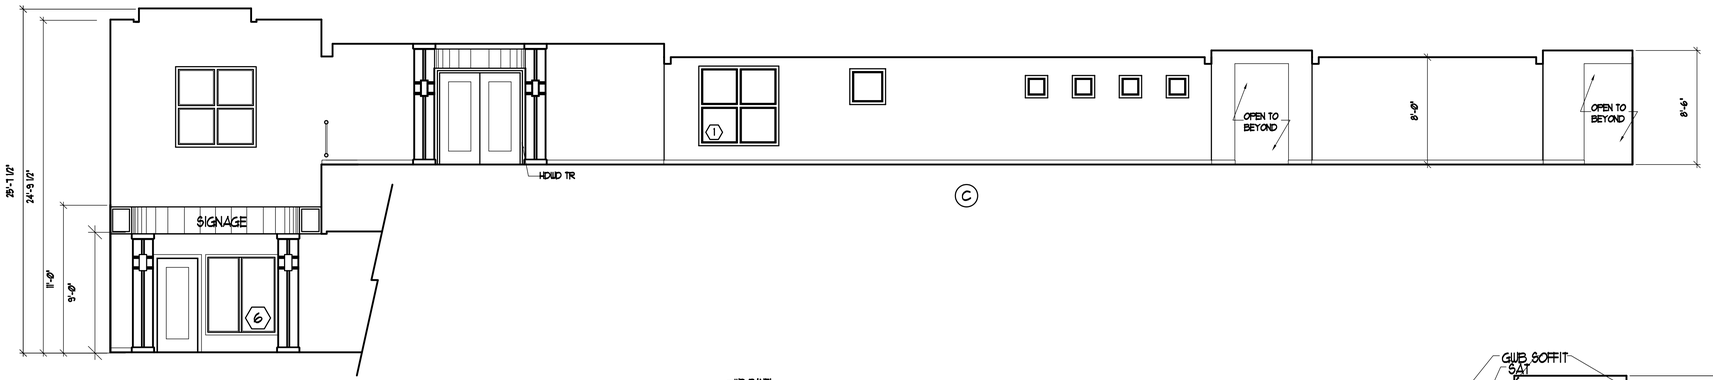

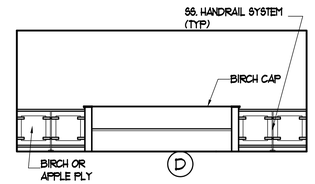

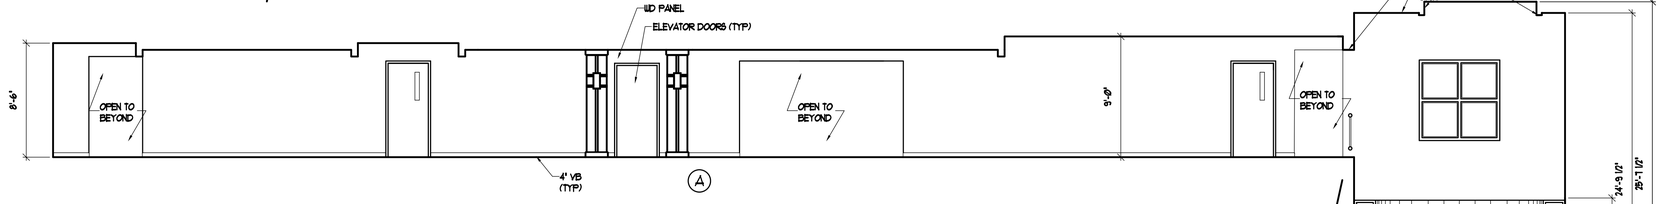

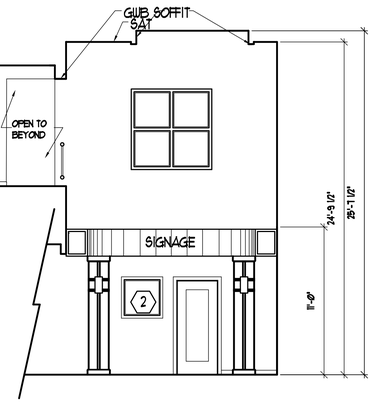

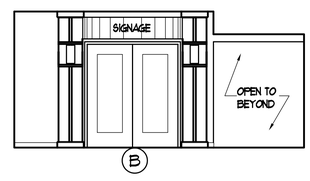

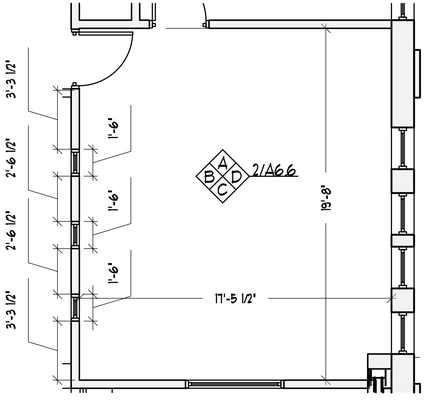

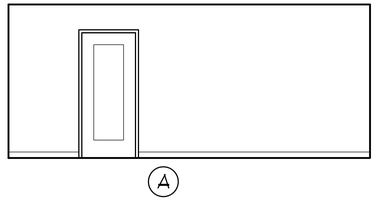

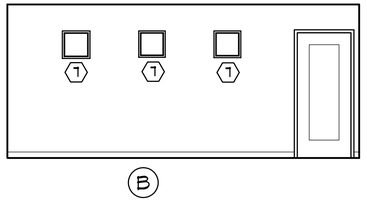

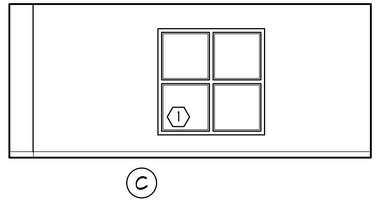

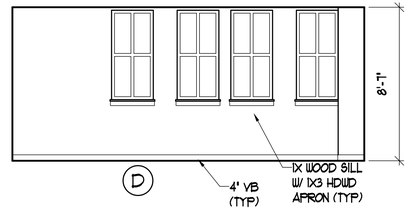

1 A6.6/A6.6 MAIN HALL
Ø 5'-6" SCALE: 3/16" = 1'-0"

2 A6.6/A6.6 DEPARTMENT HEAD OFFICE
Ø 4'-0" SCALE: 1/4" = 1'-0"

PERMIT SET - NOT FOR CONSTRUCTION

IF THIS SHEET IS NOT 24 X 36 IT IS A REDUCED SCALE PRINT - SCALE ACCORDINGLY
SCALE 1" = 1' | 1/2" = 1' | 3/4" = 1' | 1/8" = 1' | 1/16" = 1' | 1/4" = 1'

PORT • CITY ARCHITECTURE
65 NEWBURY STREET
PORTLAND, ME 04101
207.761.9000
fax: 207.761.2010
lita@portcityarch.com

JACOBS CONSULTANCY
GPR Laboratory Planning Practice
VANZELM ENGINEERS
VANZELM HEYWOOD & SHADFORD, INC.
BECKER structural engineers, inc.
SYTDesign CONSULTANTS
CIVIL ENGINEERING & LANDSCAPE ARCHITECTURE
ALLIED/COOK CONSTRUCTION
Favreau ELECTRIC
Titan Mechanical

UNIVERSITY OF NEW ENGLAND

COLLEGE OF PHARMACY

716 STEVENS AVENUE, PORTLAND, ME

#	DATE	DESCRIPTION
		PERMIT SET

Date Issued 01/24/08
Project Number 06506
FREESTANDING

SHEET NAME
INTERIOR ELEVATIONS

Drawn By EAC & ANM
Checked By LAS

A6.6

COPYRIGHT: Reuse or reproduction of the contents of this document is not permitted without written permission of PORT CITY ARCHITECTURE PA