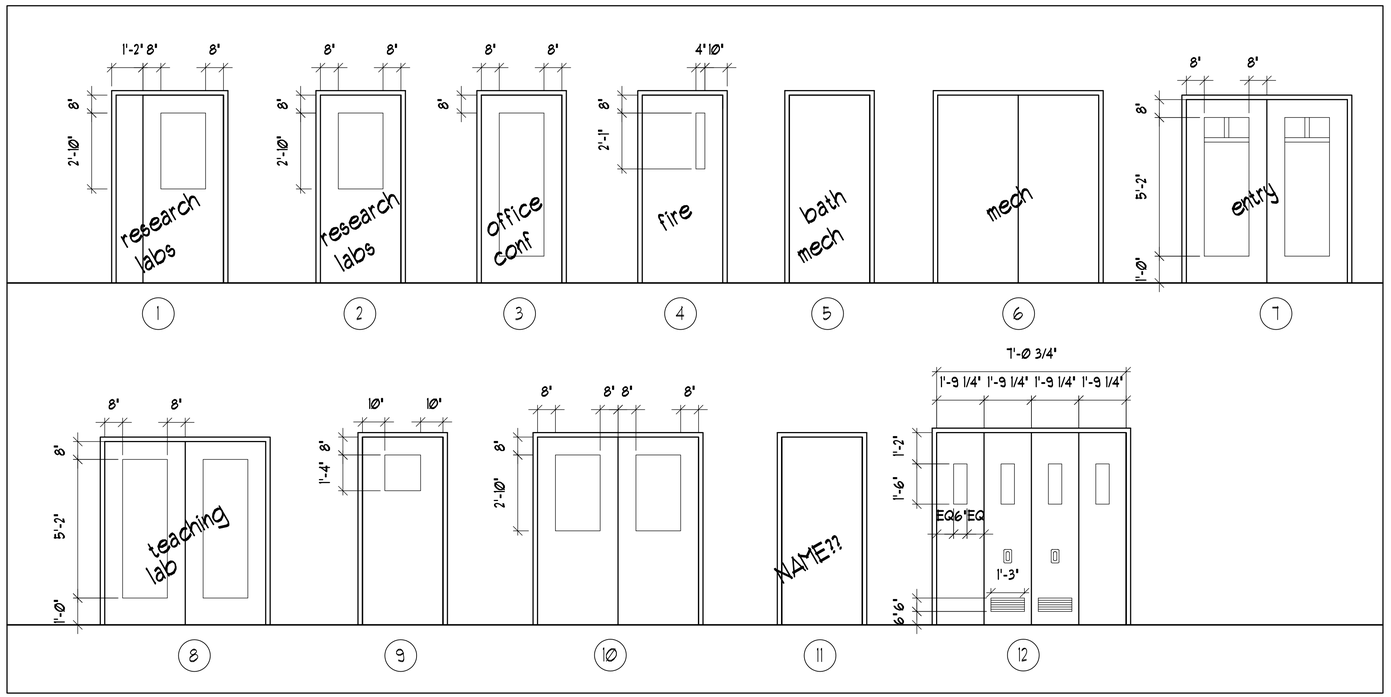

IF THIS SHEET IS NOT 24 X 36 IT IS A REDUCED SCALE PRINT – SCALE ACCORDINGLY

SCALE 0 1" 2" 3" 1"=1'
SCALE 0 6" 1' 2' 3' 1/2"=1'
SCALE 0 12" 2' 4' 6' 3/4"=1'
SCALE 0 2' 4' 8' 12' 1/4"=1'
SCALE 0 5' 10' 20' 1/8"=1'
SCALE 0 10' 20' 40' 1/16"=1'

PERMIT SET - NOT FOR CONSTRUCTION

COPYRIGHT: Reuse or reproduction of the contents of this document is not permitted without written permission of PORT CITY ARCHITECTURE PA

PORT ▫ CITY ARCHITECTURE
65 NEWBURY STREET
PORTLAND, ME 04101
207.761.9000
fax: 207.761.2010
lita@portcityarch.com

JACOBS CONSULTANCY
GPR Laboratory Planning Practice

VANZELM ENGINEERS
VANZELM HEYWOOD & SHADFORD, INC.

BECKER structural engineers, inc.

SYTDesign CONSULTANTS
CIVIL ENGINEERING & LANDSCAPE ARCHITECTURE

ALLIED/COOK CONSTRUCTION

Favreau DESIGN

Titan Mechanical

UNIVERSITY OF NEW ENGLAND

COLLEGE OF PHARMACY

716 STEVENS AVENUE, PORTLAND, ME

#	DATE	DESCRIPTION
		PERMIT SET

Date Issued 01/24/08
Project Number 06506
GODDARD

SHEET NAME
SCHEDULES

Drawn By
EAC & ANM
Checked By
LAS

A7.3