IF THIS SHEET IS NOT 24 X 36 IT IS A REDUCED SCALE PRINT – SCALE ACCORDINGLY

SCALE 0 1 2 3 1"=1'
SCALE 0 1 2 3 4 3/4"=1'
SCALE 0 1 2 3 6 1/2"=1'
SCALE 0 1 2 4 8 12 1/4"=1'
SCALE 0 5 10 20 1/8"=1'
SCALE 0 10 20 40 1/16"=1'

ROOM FINISH SCHEDULE

SEE SPEC

NUM	NAME	FLOOR MATER	FLOOR TYPE	FLOOR BASE	CHAIR RAIL MATERIAL	CHAIR RAIL FINISH	CHAIR RAIL HEIGHT	WALLS N	WALLS FINISH	WALLS E	WALLS FINISH	WALLS S	WALLS FINISH	WALLS W	WALLS FINISH	CEILING MATERIAL	CEILING FINISH	CEILING HEIGHT	NOTES

WINDOW SCHEDULE

TYPE	SIZE: W x H	WINDOW MAT	WINDOW OPERATION	DETAILS HEAD	DETAILS JAMB	DETAILS SILL
A	2'-4" x 5'-4"	ALUM	DOUBLE HUNG	-	-	-
B	5'-4" x 5'-4"	ALUM	FIXED	-	-	-
C	6'-4" x 6'-8"	ALUM	FIXED	-	-	-
D	12'-8" x 6'-8"	ALUM	FIXED	-	-	-
E	11'-Ø" x 11'-4"	ALUM	FIXED	-	-	-
F	11'-Ø" x 1Ø'-Ø"	ALUM	FIXED	-	-	-
G	9'-4" x 6'-8"	ALUM	FIXED	-	-	-
H	6'-Ø" x 1Ø'-Ø"	WD	FIXED	-	-	-
1	6'-Ø" x 6'-Ø"	WD	FIXED	V.I.	V.I.	V.I.
2	2'-8" x 2'-8"	WD	FIXED	V.I.	V.I.	V.I.
3	3'-6" x 3'-6"	WD	FIXED	V.I.	V.I.	V.I.
4	3'-6" x 5'-6"	WD	FIXED	V.I.	V.I.	V.I.
5	3'-6" x 5'-6"	HM	FIXED	V.I.	V.I.	V.I.
6	3'-6" x 5'-6"	WD	FIXED	V.I.	V.I.	V.I.
7	3'-6" x 5'-6"	WD	FIXED	V.I.	V.I.	V.I.
8	3'-6" x 5'-6"	HM	FIXED	V.I.	V.I.	V.I.

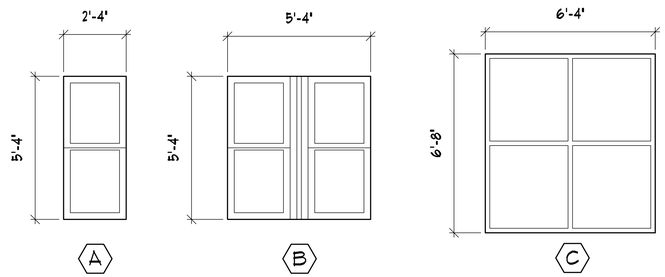

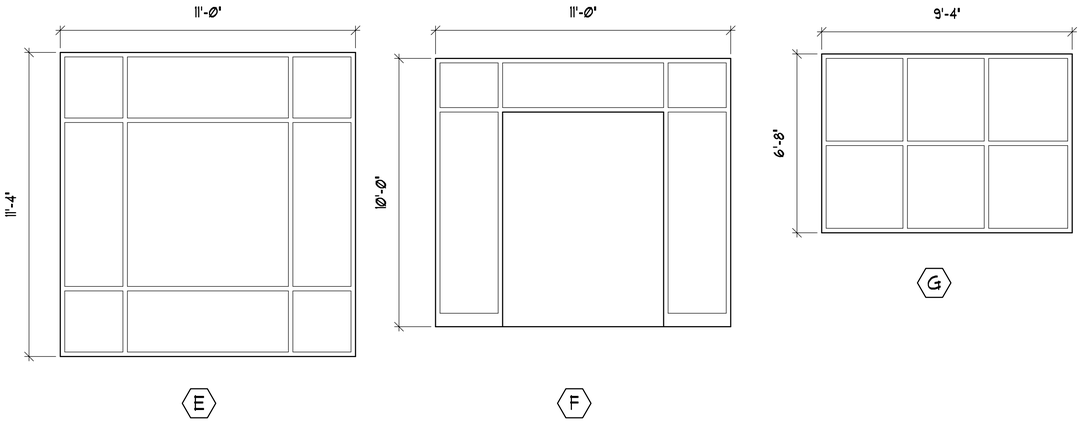

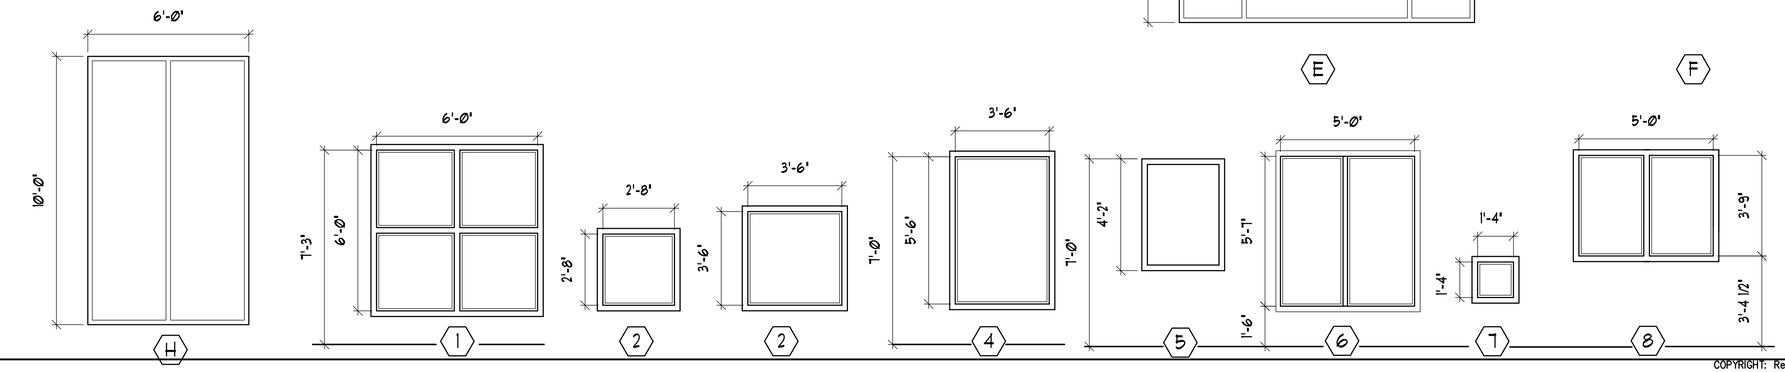

PERMIT SET - NOT FOR CONSTRUCTION

COPYRIGHT: Reuse or reproduction of the contents of this document is not permitted without written permission of PORT CITY ARCHITECTURE PA

PORT ▫ CITY ARCHITECTURE
65 NEWBURY STREET
PORTLAND, ME 04101
207.761.9000
fax: 207.761.2010
lita@portcityarch.com

JACOBS CONSULTANCY GPR Laboratory Planning Practice
VANZELM ENGINEERS VANZELM HEYWOOD & SHADFORD, INC.
BECKER structural engineers, inc.
SYTDesign CONSULTANTS CIVIL ENGINEERING & LANDSCAPE ARCHITECTURE
ALLIED/COOK CONSTRUCTION
Favreau
Titan Mechanical

UNIVERSITY OF NEW ENGLAND

COLLEGE OF PHARMACY

716 STEVENS AVENUE, PORTLAND, ME

#	DATE	DESCRIPTION
		PERMIT SET

Date Issued 01/24/08
Project Number 06506
GODDARD
SHEET NAME

SCHEDULES

Drawn By EAC & ANM
Checked By LAS

A7.4