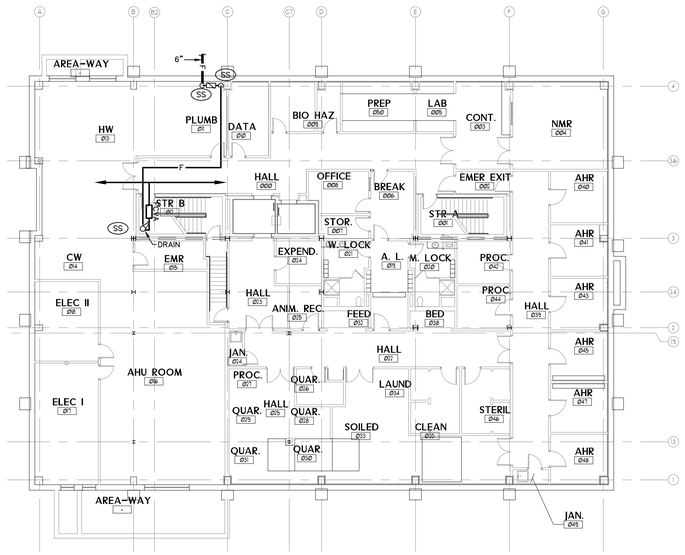

1 FIRE PROTECTION LOWER LEVEL PLAN - ALTERNATE

Scale: 1/16"=1'-0"

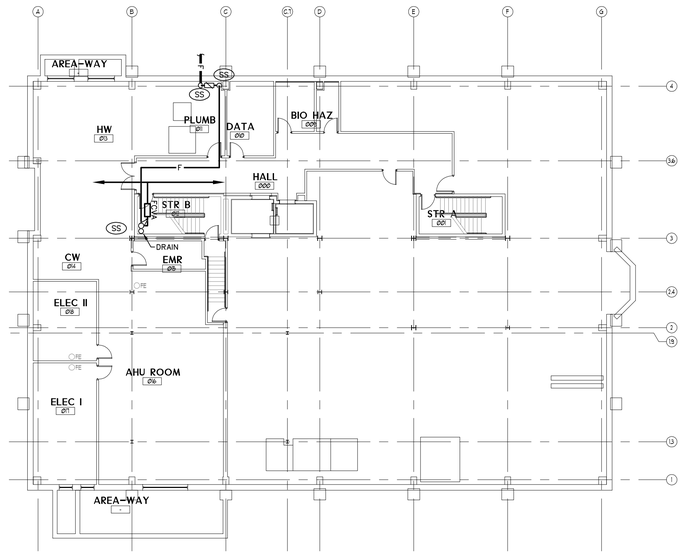

2 FIRE PROTECTION LOWER LEVEL PLAN

Scale: 1/16"=1'-0"

3 FIRE PROTECTION FIRST FLOOR PLAN

Scale: 1/16"=1'-0"

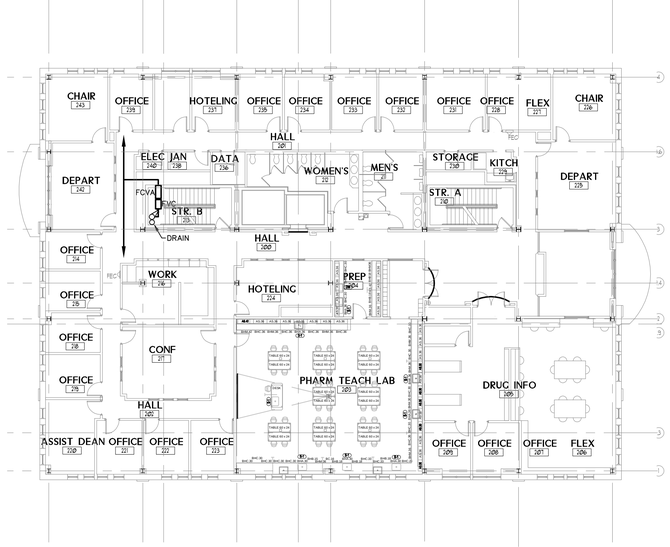

4 FIRE PROTECTION SECOND FLOOR PLAN

Scale: 1/16"=1'-0"

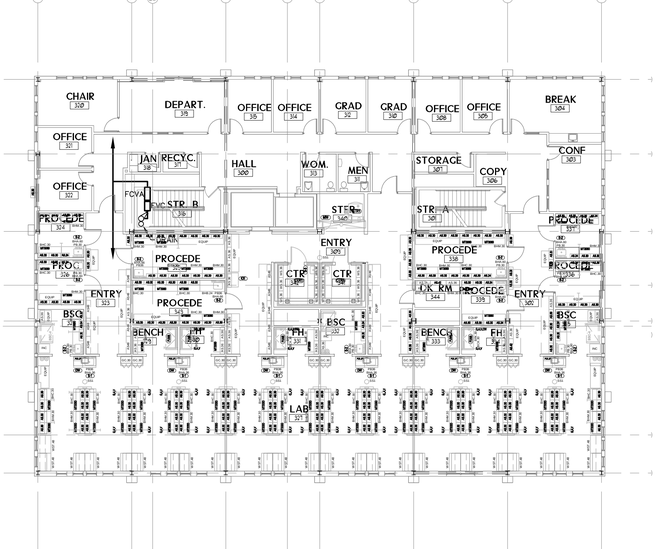

5 FIRE PROTECTION THIRD FLOOR PLAN

Scale: 1/16"=1'-0"

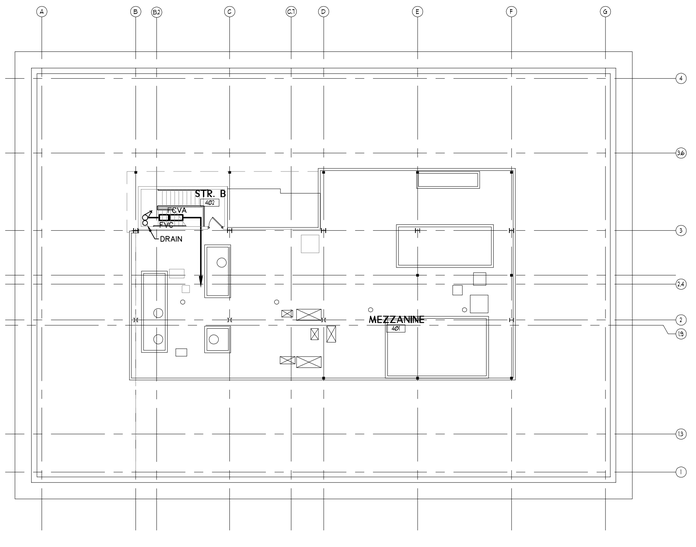

6 FIRE PROTECTION MEZZANINE PLAN

Scale: 1/16"=1'-0"

IF THIS SHEET IS NOT 24 X 36 IT IS A REDUCED SCALE PRINT – SCALE ACCORDINGLY

1"=1' SCALE 0 1 2 3
3/4"=1' SCALE 0 2 4 6
1/2"=1' SCALE 0 1 2 3
1/4"=1' SCALE 0 2 4 8 12
1/8"=1' SCALE 0 5 10 20
1/16"=1' SCALE 0 10 20 40

PORT ▫ CITY ARCHITECTURE
65 NEWBURY STREET
PORTLAND, ME 04101
207.761.9000
fax: 207.761.2010
lita@portcityarch.com

STATE OF MAINE DAVID W. MADIGAN #1580 LICENSED PROFESSIONAL ENGINEER

VANZELM ENGINEERS
VANZELM HEYWOOD & SHADFORD, INC.
10 TALCOTT NOTCH FARMINGTON, CT 06032
TEL:(860)284-5064 FAX:(860)284-5098

PROJECT NO.: 2007120.00

BECKER structural engineers, inc.
SYTDesign CONSULTANTS CIVIL ENGINEERING & LANDSCAPE ARCHITECTURE
Titan Mechanical, Inc. Design Build Engineering - Mechanical Contracting

#	DATE	DESCRIPTION
		PERMIT SET

Date Issued 01/24/08

Project Number 06506

SHEET NAME

FIRE PROTECTION FLOOR PLANS

Drawn By SMS

Checked By DWM

FP1.1

N

PERMIT SET - NOT FOR CONSTRUCTION

COPYRIGHT: Reuse or reproduction of the contents of this document is not permitted without written permission of PORT CITY ARCHITECTURE PA

File Path: U:\2007\2007120.00\Dwgs\Fire-Protection\
File Name: FP-1.1.dwg Layout: FP1.1 Thu, Jan 24, 2008 - 11:06 AM User: dgamm