IF THIS SHEET IS NOT 24 X 36 IT IS A REDUCED SCALE PRINT – SCALE ACCORDINGLY

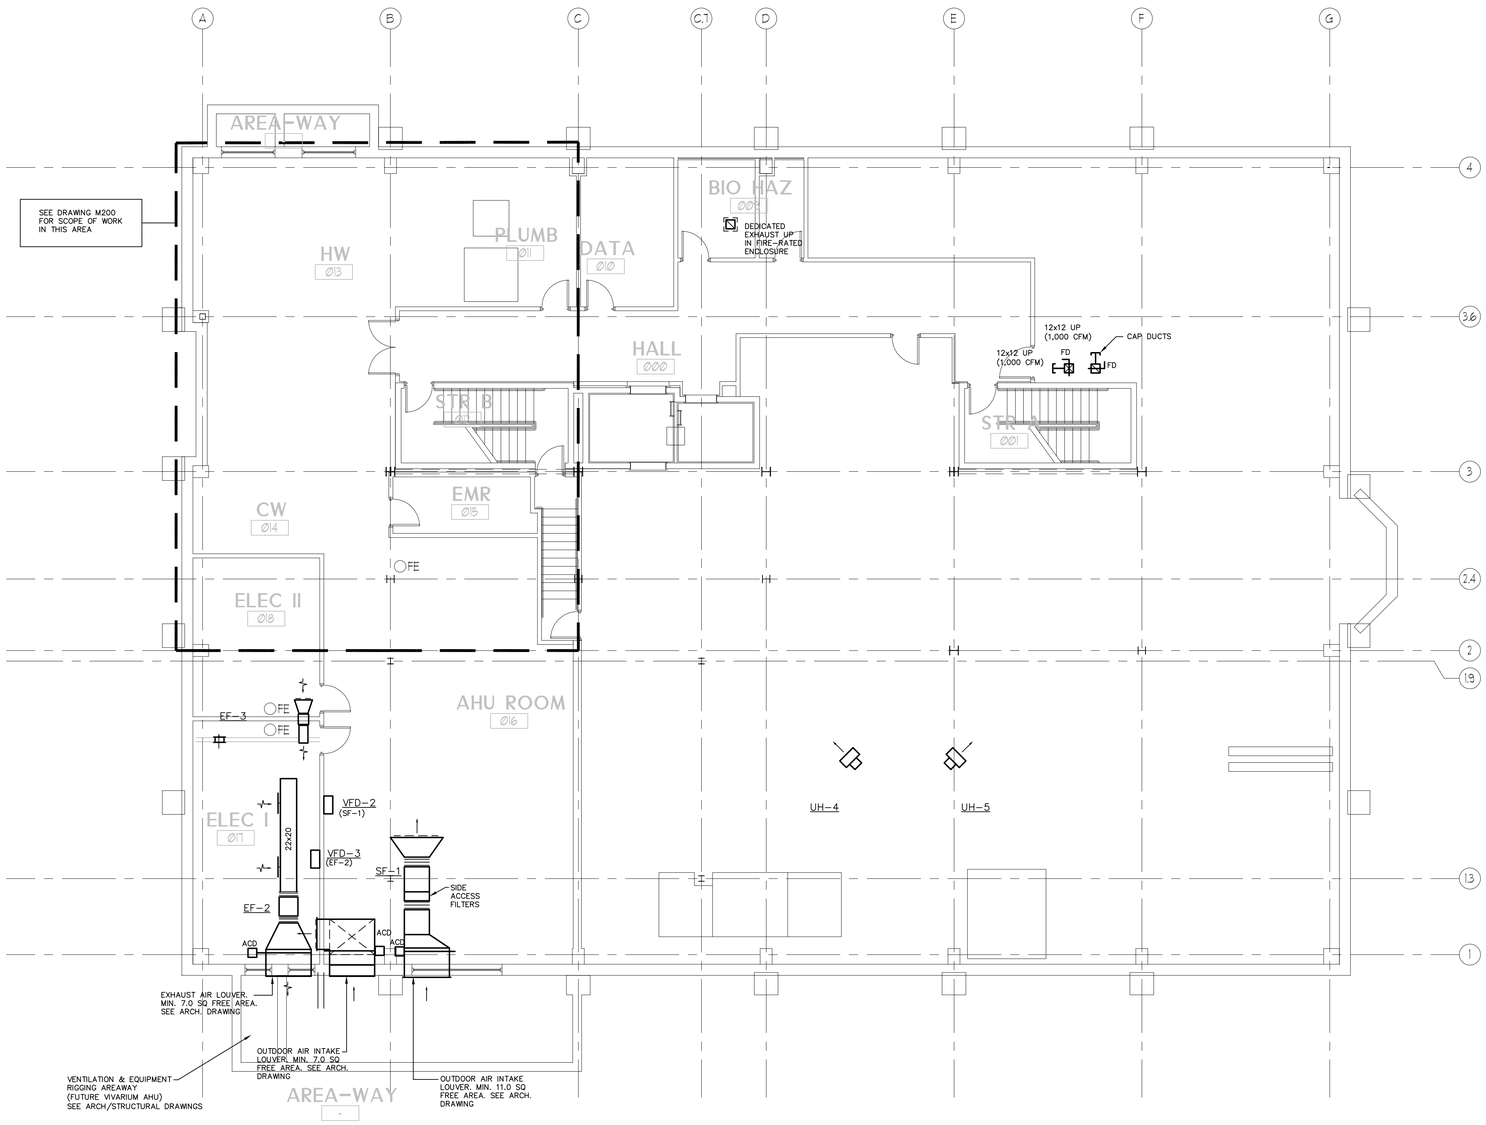

1 MECHANICAL LOWER LEVEL FLOOR PLAN

Scale: 1/8"=1'-0"

N

PERMIT SET - NOT FOR CONSTRUCTION

PORT CITY ARCHITECTURE

65 NEWBURY STREET
PORTLAND, ME 04101
207.761.9000
fax: 207.761.2010
lita@portcityarch.com

STATE OF MAINE
DAVID W. MADIGAN
M1580
LICENSED
PROFESSIONAL ENGINEER

VANZELM ENGINEERS

VANZELM HEYWOOD & SHADFORD, INC.
15 TALCOTT NOTCH FARMINGTON, CT 06032
TEL:(860)284-5064 FAX:(860)284-5098

PROJECT NO.: 2007120.00

BECKER structural engineers, inc.

SYTDesign CONSULTANTS
CIVIL ENGINEERING & LANDSCAPE ARCHITECTURE

Titan Mechanical, Inc.
Design Build Engineering - Mechanical Contracting

#	DATE	DESCRIPTION

PERMIT SET

Date Issued 01/24/08

Project Number 06506

SHEET NAME
MECHANICAL LOWER LEVEL PLAN

Drawn By WGS

Checked By DVMW/FBH

M1.0

COPYRIGHT: Reuse or reproduction of the contents of this document is not permitted without written permission of PORT CITY ARCHITECTURE PA