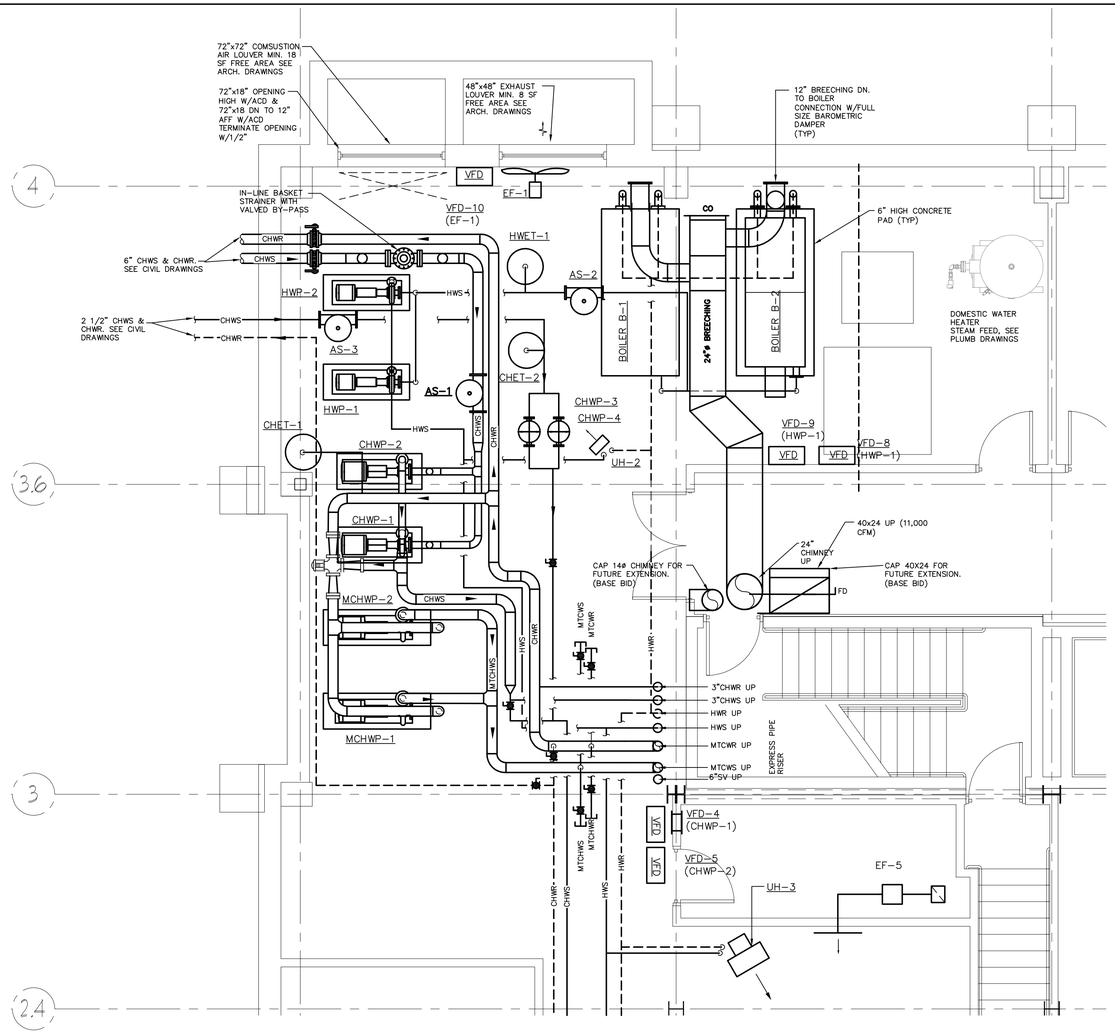

1 MECHANIAL LOWER LEVEL PART PLAN

Scale: 1/4"=1'-0"

IF THIS SHEET IS NOT 24 X 36 IT IS A REDUCED SCALE PRINT – SCALE ACCORDINGLY

1"=1' SCALE 3/4"=1' SCALE 1/2"=1' SCALE 1/4"=1' SCALE 1/8"=1' SCALE 1/16"=1' SCALE

PORT ▫ CITY ARCHITECTURE

65 NEWBURY STREET
PORTLAND, ME 04101
207.761.9000
fax: 207.761.2010
lita@portcityarch.com

STATE OF MAINE DAVID W. MADIGAN #13580 LICENSED PROFESSIONAL ENGINEER

VANZELM ENGINEERS

VANZELM HEYWOOD & SHADFORD, INC.
10 TALCOTT NOTCH FARMINGTON, CT 06032
TEL:(860)284-5066 FAX:(860)284-5098

PROJECT NO.: 2007120.00

BECKER structural engineers, inc.

SYTDesign CONSULTANTS
CIVIL ENGINEERING & LANDSCAPE ARCHITECTURE

Titan Mechanical, Inc. Design Build Engineering · Mechanical Contracting

#	DATE	DESCRIPTION
		PERMIT SET

Date Issued 01/24/08

Project Number 06506

SHEET NAME
MECHANICAL LOWER LEVEL MER PART PLAN

Drawn By WGS

Checked By DWM/FBH

M2.0

N

PERMIT SET - NOT FOR CONSTRUCTION

COPYRIGHT: Reuse or reproduction of the contents of this document is not permitted without written permission of PORT CITY ARCHITECTURE PA