IF THIS SHEET IS NOT 24 X 36 IT IS A REDUCED SCALE PRINT – SCALE ACCORDINGLY

SCALE 0 1" 2" 3" 1"=1'
SCALE 0 1' 2' 3' 6' 1/2"=1'
SCALE 0 1 2 3 4 3/4"=1'
SCALE 0 2 4 8 12 1/4"=1'
SCALE 0 10 20 40 1/16"=1'
SCALE 0 2 4 8 20 1/8"=1'

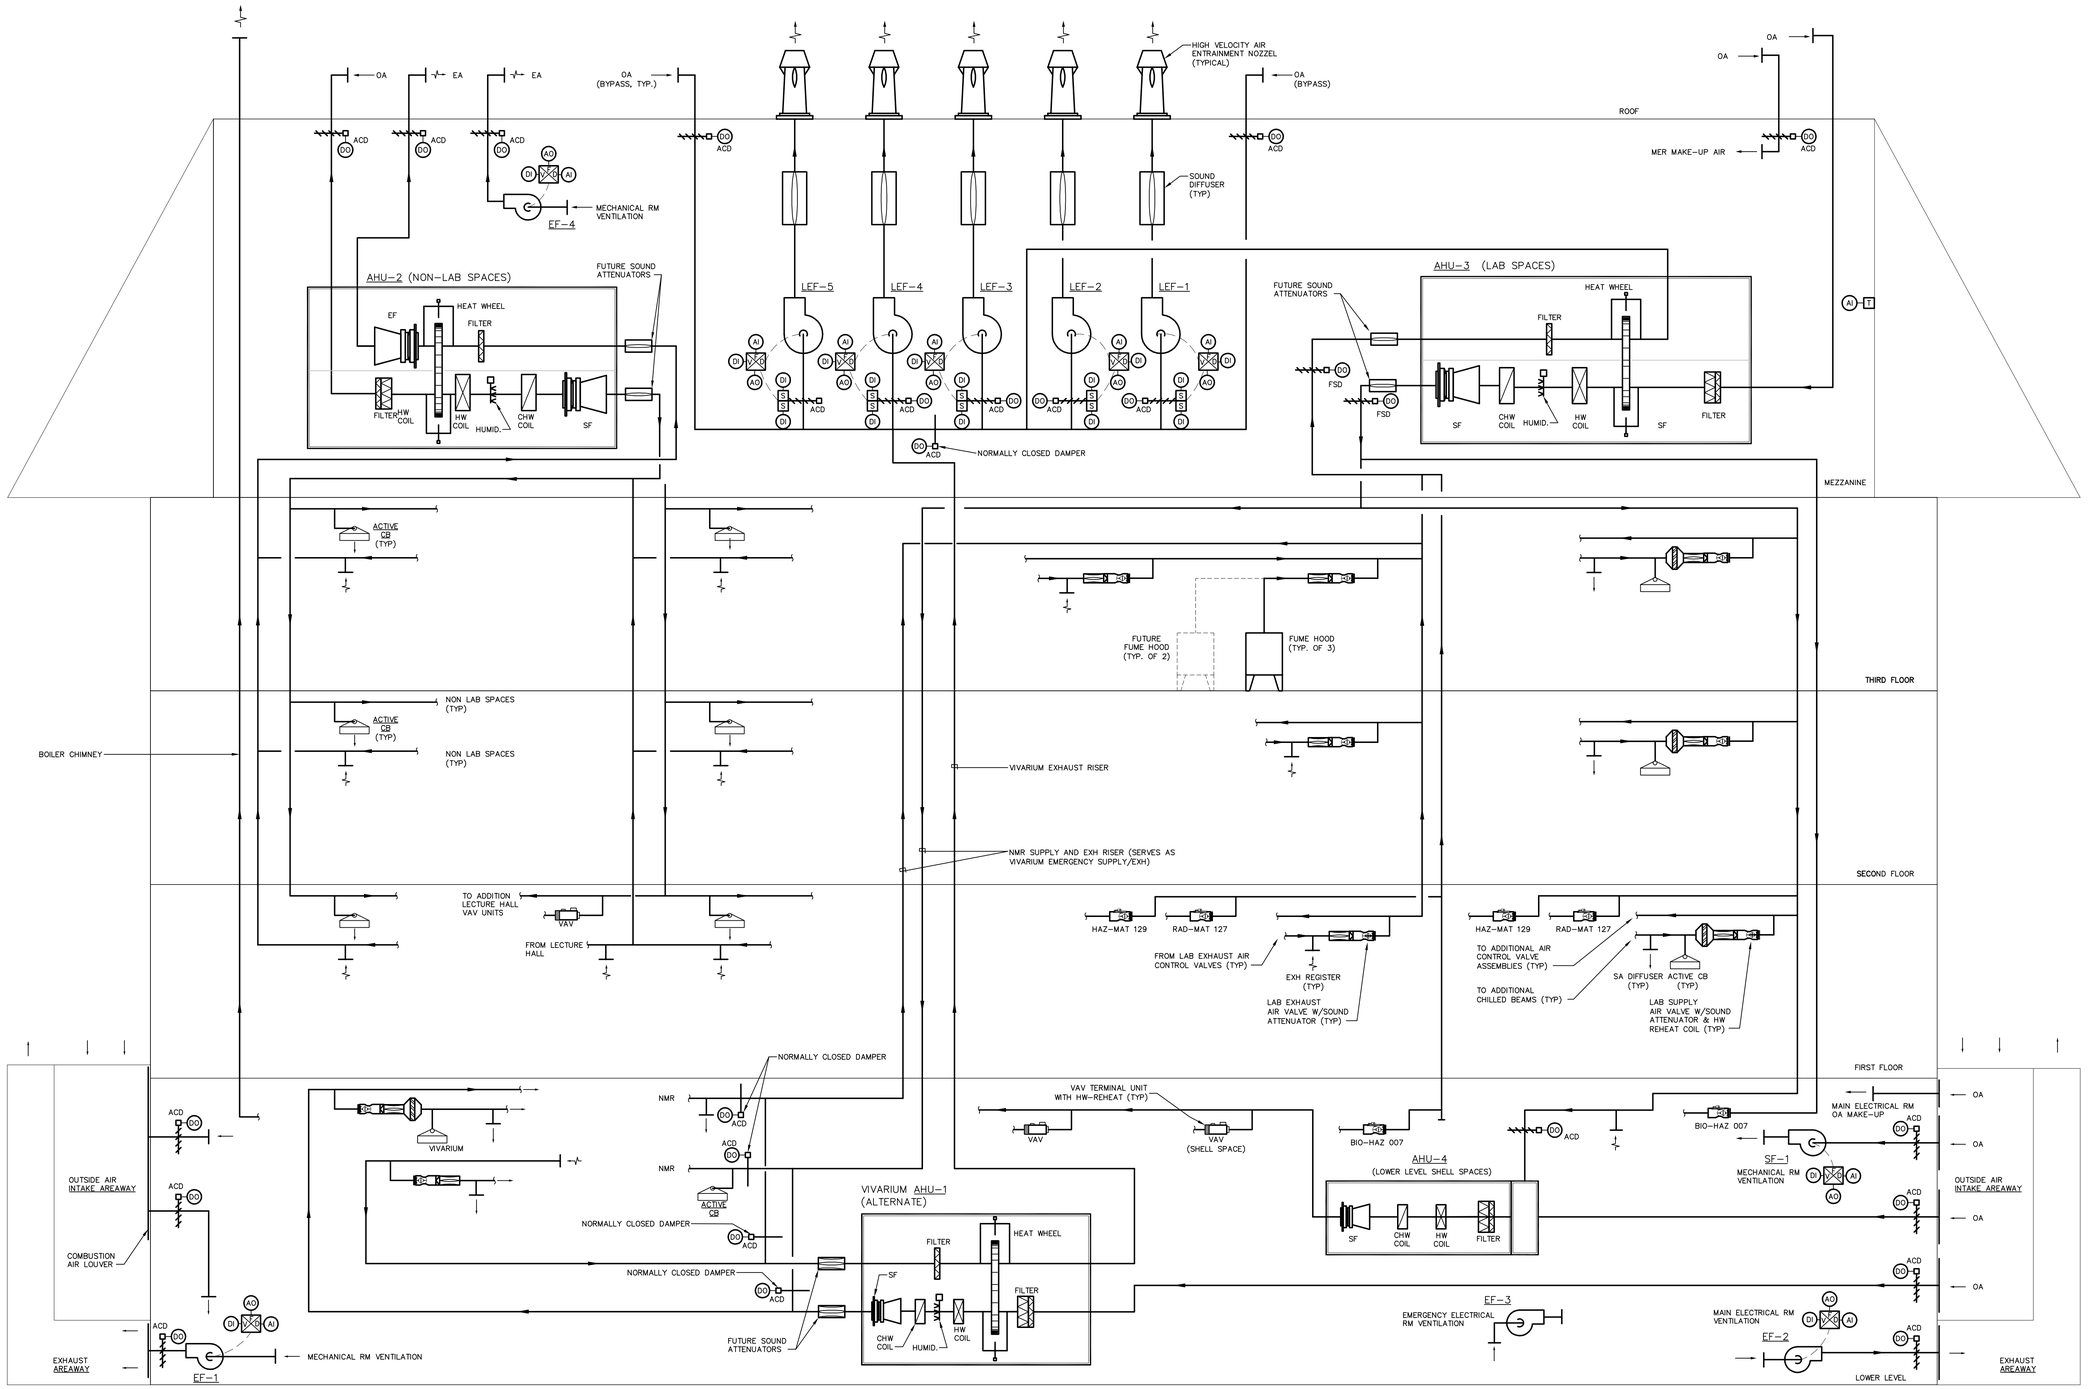

AIR RISER DIAGRAM

NOT TO SCALE

PERMIT SET - NOT FOR CONSTRUCTION

PORT ◻ CITY ARCHITECTURE

65 NEWBURY STREET
PORTLAND, ME 04101
207.761.9000
fax: 207.761.2010
lita@portcityarch.com

STATE OF MAINE
DAVID W. MADIGAN
#7580
LICENSED PROFESSIONAL ENGINEER

VANZELM ENGINEERS

VANZELM HEYWOOD & SHADFORD, INC.
10 TALCOTT NOTCH FARMINGTON, CT 06032
TEL:(860)284-5064 FAX:(860)284-5098

PROJECT NO.: 2007120.00

BECKER structural engineers, inc.

SYTDesign CONSULTANTS
CIVIL ENGINEERING & LANDSCAPE ARCHITECTURE

Titan Mechanical, Inc.
Design Build Engineering · Mechanical Contracting

#	DATE	DESCRIPTION
		PERMIT SET

Date Issued 01/24/08

Project Number 06506

SHEET NAME

MECHANICAL AIR RISER DIAGRAM

Drawn By DWM/AMM

Checked By DWM/PBH

M3.1

COPYRIGHT: Reuse or reproduction of the contents of this document is not permitted without written permission of PORT CITY ARCHITECTURE PA

File Path: U:\2007\2007120.00\Dwgs\Mechanical\
File Name: M-DIAG-RISE-AIRS.dwg Layout: M3.1 Thu, Jan 24, 2008 - 11:36 AM User: daamm