IF THIS SHEET IS NOT 24 X 36 IT IS A REDUCED SCALE PRINT – SCALE ACCORDINGLY

SCALE 0 1 2 3 1"=1'
SCALE 0 1 2 4 3/4"=1'
SCALE 0 1 2 6 1/2"=1'
SCALE 0 1 2 12 1/4"=1'
SCALE 0 2 4 8 1/8"=1'
SCALE 0 5 10 20 1/8"=1'
SCALE 0 10 20 40 1/16"=1'

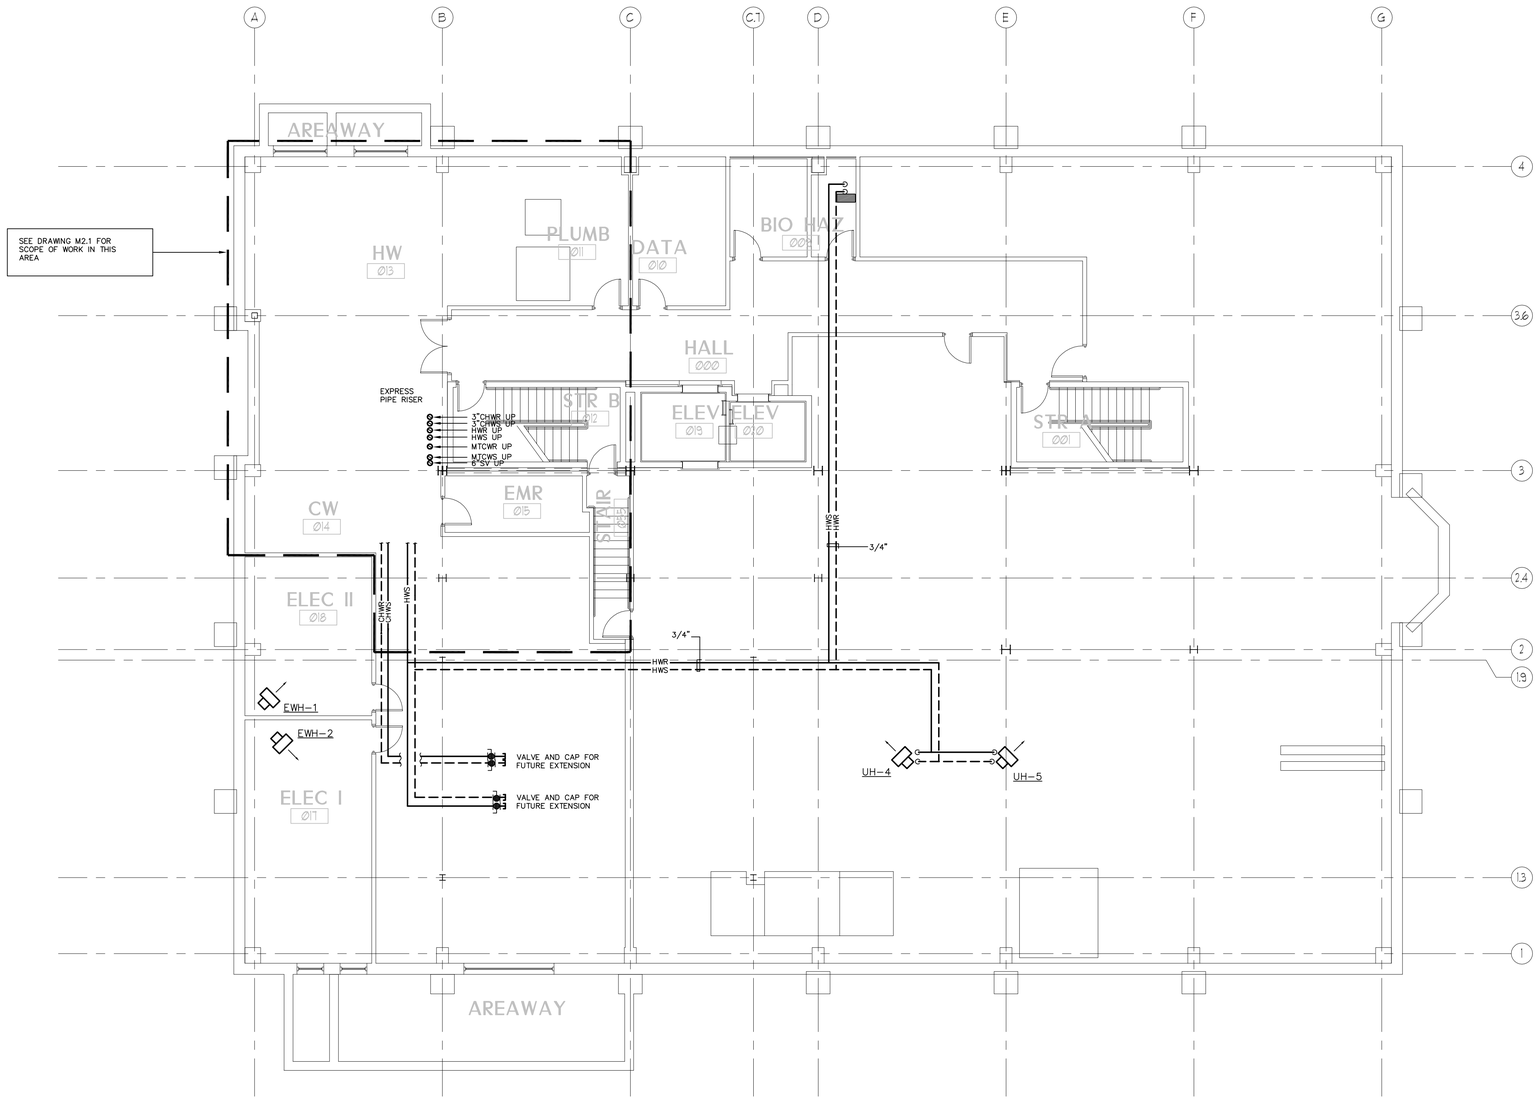

1 MECHANIAL PIPING LOWER LEVEL PLAN

Scale: 1/8"=1'-0"

N

PERMIT SET - NOT FOR CONSTRUCTION

PORT ▫ CITY ARCHITECTURE

65 NEWBURY STREET
PORTLAND, ME 04101
207.761.9000
fax: 207.761.2010
lita@portcityarch.com

STATE OF MAINE
DAVID W. MADIGAN
#7580
LICENSED PROFESSIONAL ENGINEER

VANZELM ENGINEERS

VANZELM HEYWOOD & SHADFORD, INC.
10 TALCOTT NOTCH FARMINGTON, CT 06032
TEL:(860)284-5066 FAX:(860)284-5098

PROJECT NO.: 2007120.00

BECKER structural engineers, inc.

SYTDesign CONSULTANTS
CIVIL ENGINEERING & LANDSCAPE ARCHITECTURE

Titan Mechanical, Inc.
Design Build Engineering - Mechanical Contracting

#	DATE	DESCRIPTION
		PERMIT SET

Date Issued 01/24/08

Project Number 06506

SHEET NAME
MECHANICAL PIPING LOWER LEVEL BASE PLAN

Drawn By WGS

Checked By DWM/FBH

MP1.0

COPYRIGHT: Reuse or reproduction of the contents of this document is not permitted without written permission of PORT CITY ARCHITECTURE PA