IF THIS SHEET IS NOT 24 X 36 IT IS A REDUCED SCALE PRINT – SCALE ACCORDINGLY

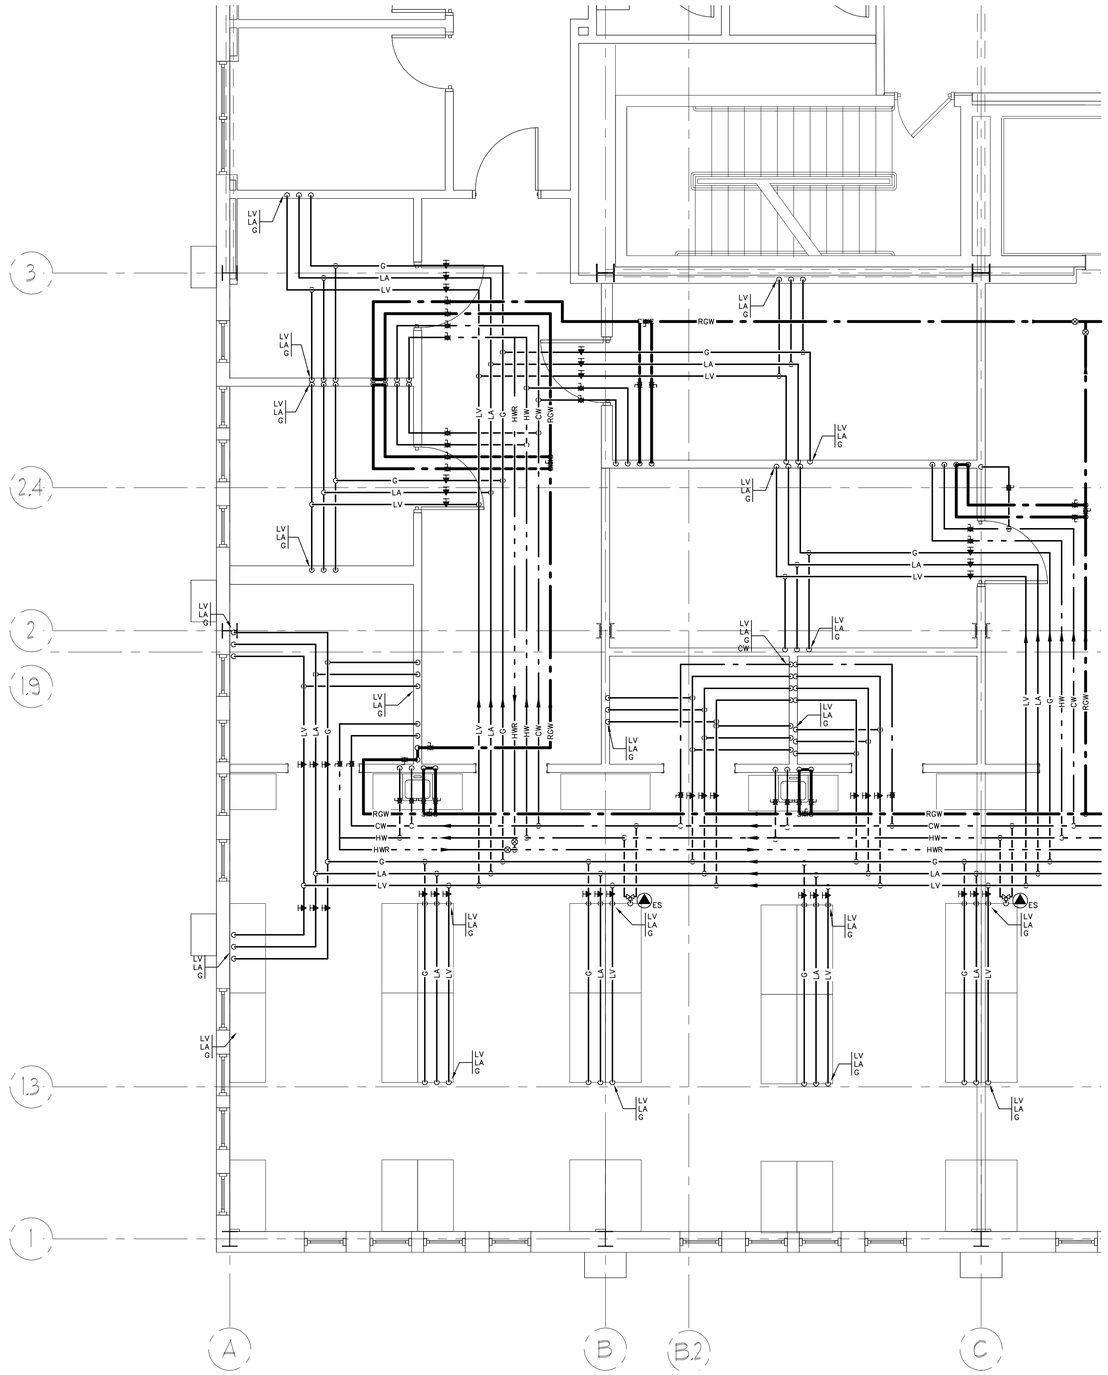

1 PLUMBING THIRD FLOOR PLAN - ENLARGED

Scale: 1/8"=1'-0"

PERMIT SET – NOT FOR CONSTRUCTION

PORT CITY ARCHITECTURE

65 NEWBURY STREET
PORTLAND, ME 04101
207.761.9000
fax: 207.761.2010
lita@portcityarch.com

STATE OF MAINE
DAVID W. MADIGAN
#1580
LICENSED
PROFESSIONAL ENGINEER

VANZELM ENGINEERS

VANZELM HEYWOOD & SHADFORD, INC.
10 TALCOTT NOTCH FARMINGTON, CT 06032
TEL:(860)284-5064 FAX:(860)284-5098

PROJECT NO.: 2007120.00

BECKER structural engineers, inc.

SYTDesign CONSULTANTS
CIVIL ENGINEERING & LANDSCAPE ARCHITECTURE

Titan Mechanical, Inc.
Design Build Engineering - Mechanical Contracting

#	DATE	DESCRIPTION

PERMIT SET

Date Issued 01/24/08

Project Number 06506

SHEET NAME
PLUMBING THIRD FLOOR PLAN ENLARGED – B

Drawn By SMS

Checked By FBH

P2.1

COPYRIGHT: Reuse or reproduction of the contents of this document is not permitted without written permission of PORT CITY ARCHITECTURE PA

File Path: U:\2007\2007120.00\Dwgs\Plumbing\
File Name: P-FL03-QUARTER.dwg Layout: P2.1 Thu, Jan 24, 2008 – 11:10 AM User: daamm