IF THIS SHEET IS NOT 24 X 36 IT IS A REDUCED SCALE PRINT – SCALE ACCORDINGLY

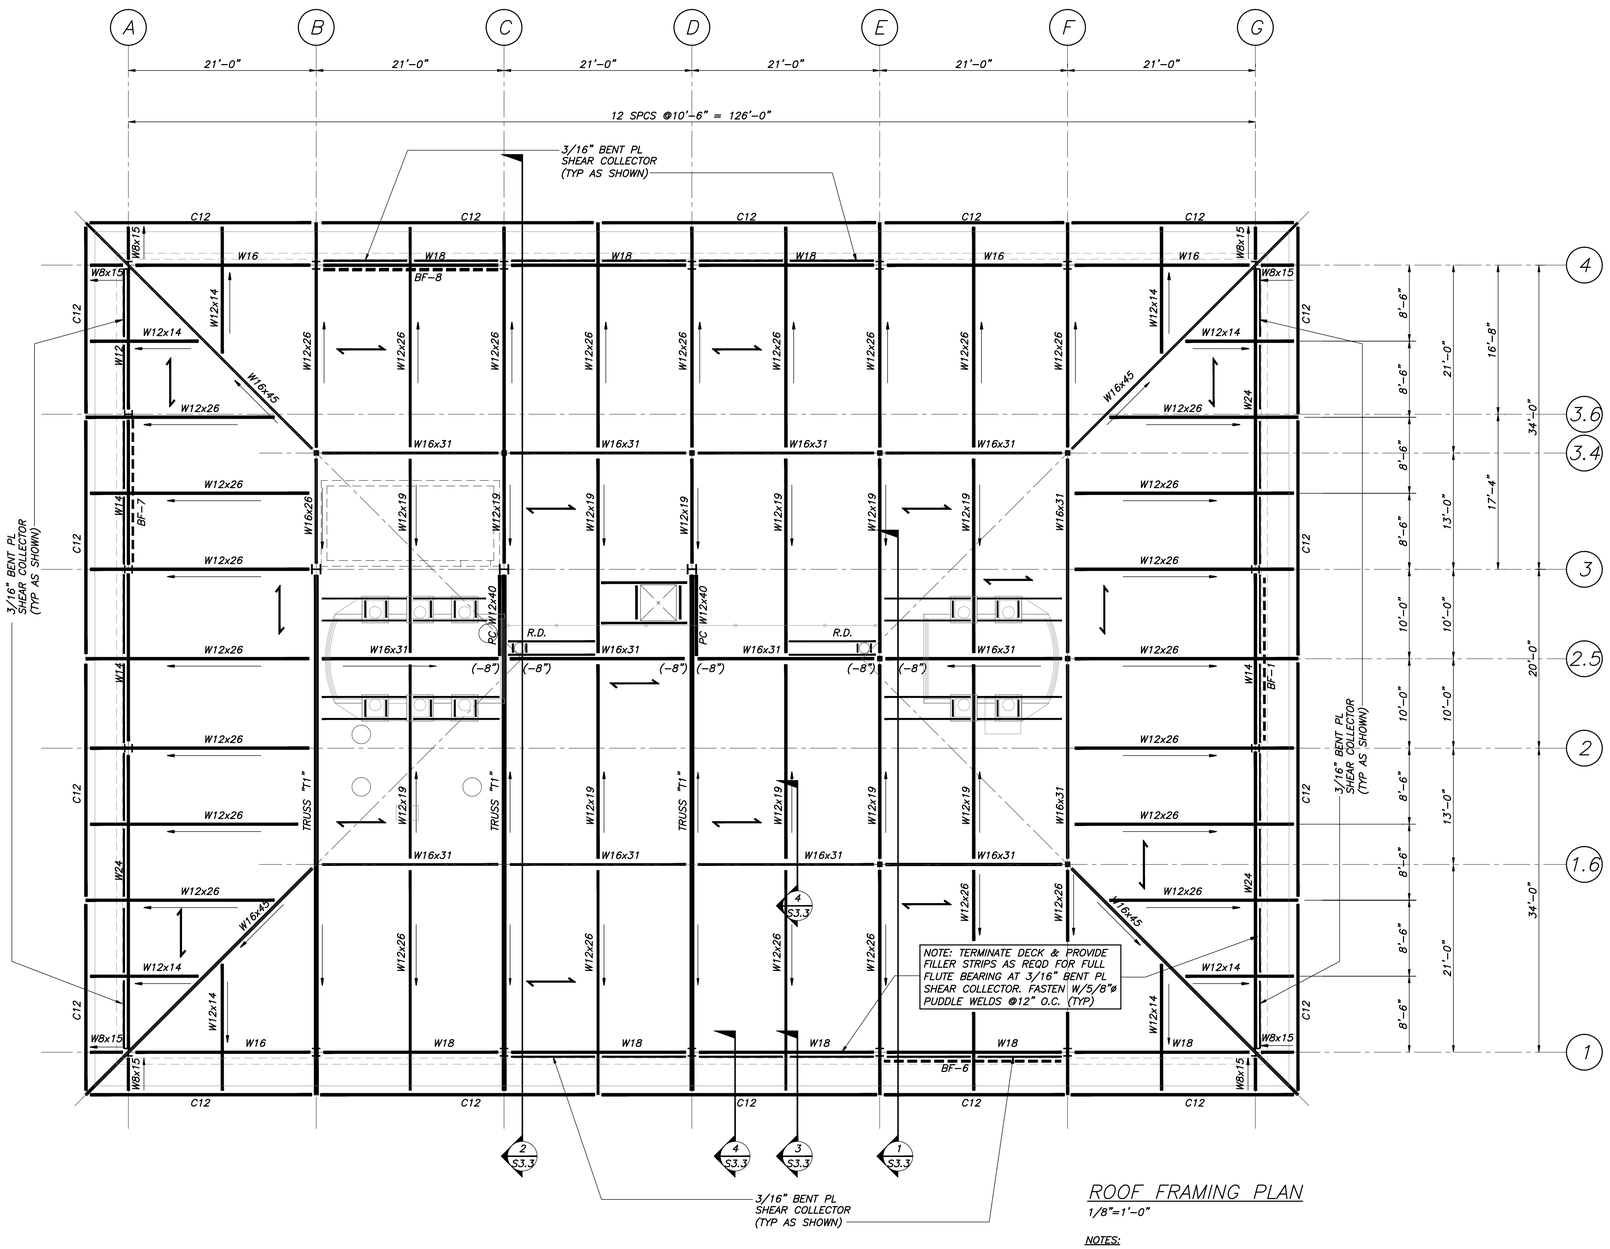


## ROOF FRAMING PLAN

1/8"=1'-0"

NOTES:

1. INDICATES DIRECTION OF 3N 18GA PAINTED METAL DECK (3 SPAN MIN), U.N.O..
2. TOP OF STEEL EL 152'-0" AT H.P. U.N.O.
4. BF-1 INDICATES BRACING. SEE BRACING ELEVATIONS DWG S1.8.
9. FOR COLUMN SIZES, SEE COLUMN SCHEDULE, DWG S1.7.

PERMIT SET - NOT FOR CONSTRUCTION

COPYRIGHT: Reuse or reproduction of the contents of this document is not permitted without written permission of PORT CITY ARCHITECTURE PA

PORT CITY ARCHITECTURE
65 NEWBURY STREET
PORTLAND, ME 04101
207.761.9000
fax: 207.761.2010
lita@portcityarch.com

STATE OF MAINE
PAUL B. BECKER
PROFESSIONAL ENGINEER

JACOBS CONSULTANCY
GPR Laboratory Planning Practice

VANZELM ENGINEERS
VANZELM HEYWOOD & SHADFORD, INC.

BECKER structural engineers, inc.

SYTDesign CONSULTANTS
CIVIL ENGINEERING & LANDSCAPE ARCHITECTURE

ALLIED/COOK CONSTRUCTION

Favreau ELECTRIC

Titan Mechanical, Inc.
Design Build Engineering - Mechanical Contracting

UNIVERSITY OF NEW ENGLAND

COLLEGE OF PHARMACY

716 STEVENS AVENUE, PORTLAND, ME

| # | DATE | DESCRIPTION |
|---|---|---|
| | | PERMIT SET |

Date Issued 01/24/08

Project Number 06506

SHEET NAME

ROOF FRAMING PLAN

Drawn By APP

Checked By DSB

S1.6