IF THIS SHEET IS NOT 24 X 36 IT IS A REDUCED SCALE PRINT – SCALE ACCORDINGLY

SCALE 1"=1' 3/4"=1' 1/2"=1' 1/4"=1' 1/8"=1' 1/16"=1'

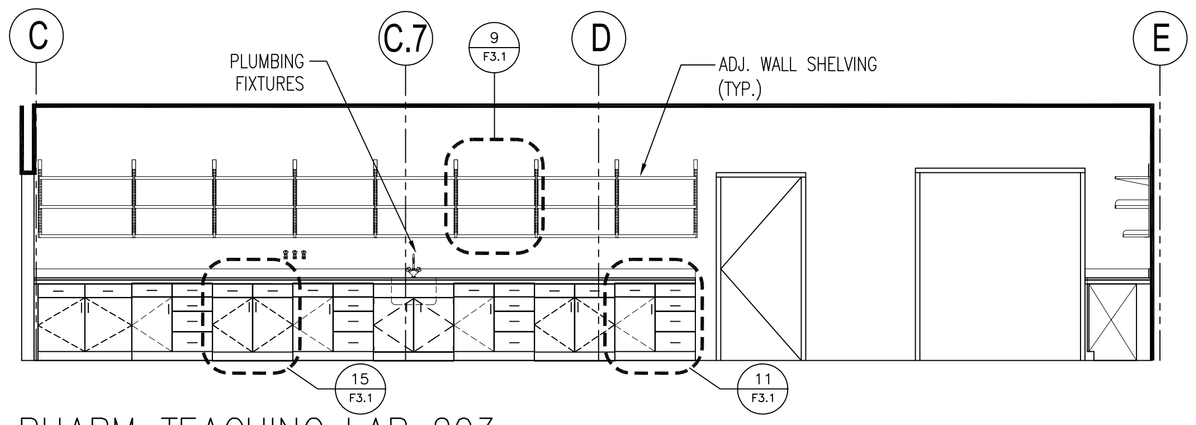

– / – NOT IN USE
0 4 SCALE: 1/4" = 1'–0"

5 / F1.2 PHARM TEACHING LAB 203
0 4 SCALE: 1/4" = 1'–0"

1 / F1.2 NOT IN USE
0 4 SCALE: 1/4" = 1'–0"

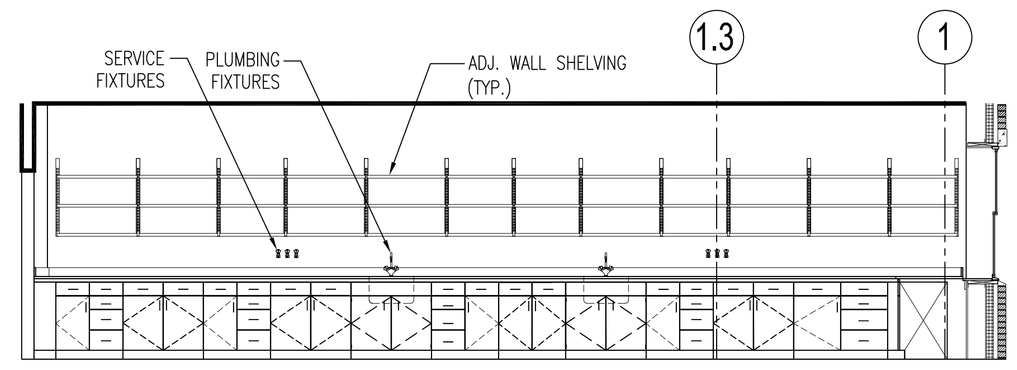

– / – NOT IN USE
0 4 SCALE: 1/4" = 1'–0"

6 / F1.2 PHARM TEACHING LAB 203
0 4 SCALE: 1/4" = 1'–0"

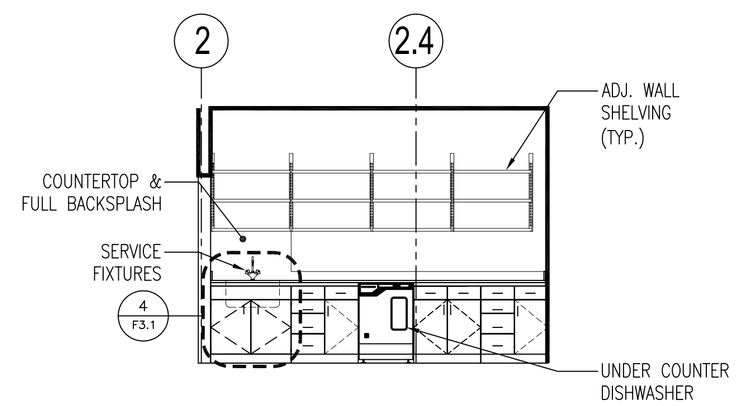

2 / F1.2 PREP ROOM 204
0 4 SCALE: 1/4" = 1'–0"

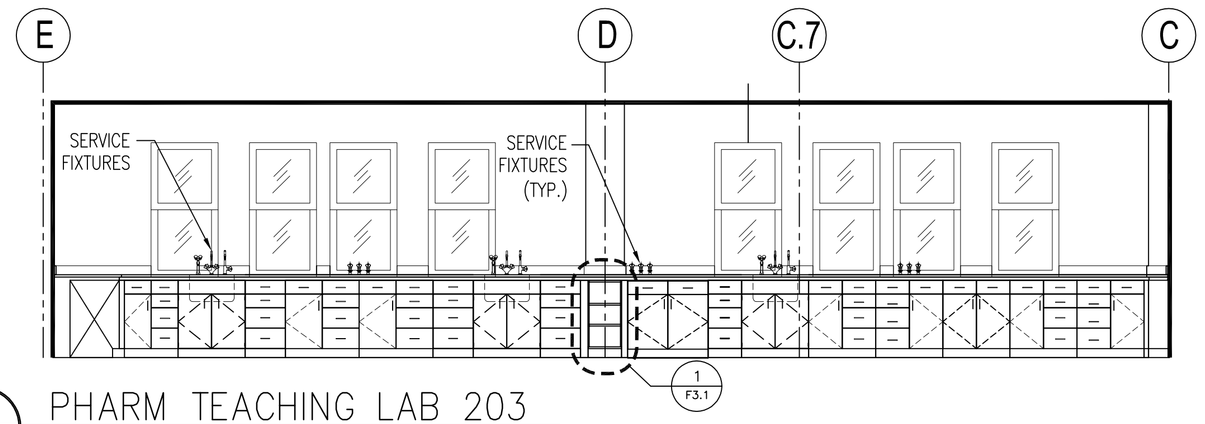

– / – NOT IN USE
0 4 SCALE: 1/4" = 1'–0"

7 / F1.2 PHARM TEACHING LAB 203
0 4 SCALE: 1/4" = 1'–0"

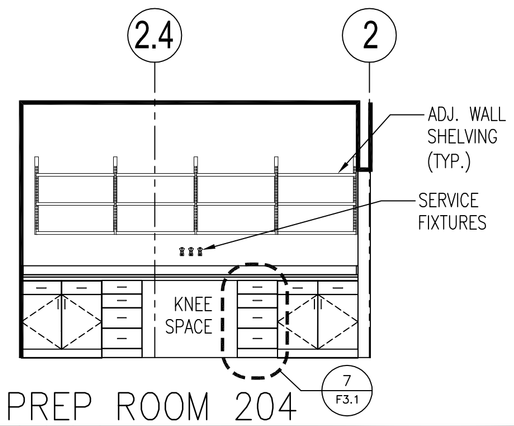

3 / F1.2 PREP ROOM 204
0 4 SCALE: 1/4" = 1'–0"

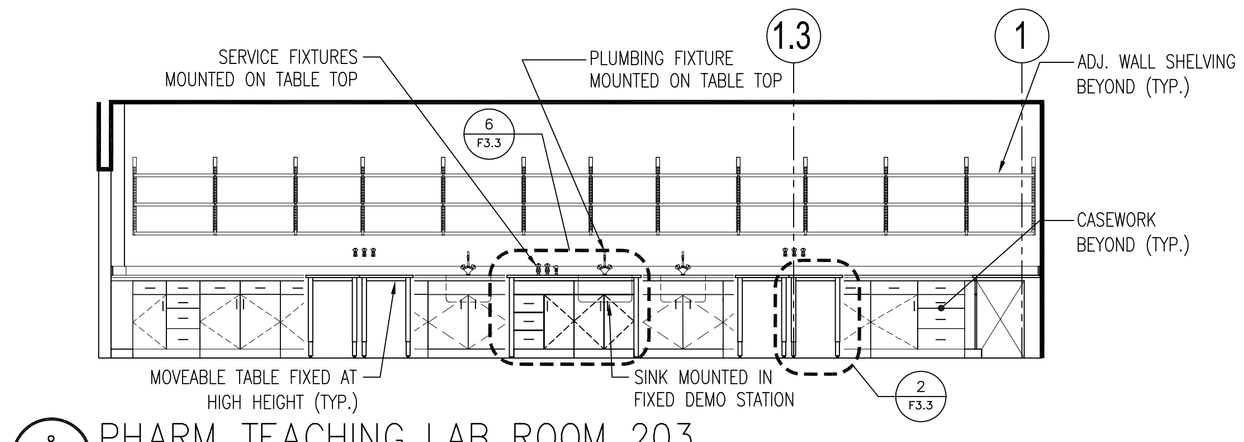

– / – NOT IN USE
0 4 SCALE: 1/4" = 1'–0"

8 / F1.2 PHARM TEACHING LAB ROOM 203
0 4 SCALE: 1/4" = 1'–0"

4 / – NOT IN USE
0 4 SCALE: 1/4" = 1'–0"

PORT CITY ARCHITECTURE
65 NEWBURY STREET
PORTLAND, ME 04101
207.761.9000
fax: 207.761.2010
lita@portcityarch.com

JACOBS CONSULTANCY
GPR Laboratory Planning Practice

VANZELM ENGINEERS
VANZELM HEYWOOD & SHADFORD, INC.

BECKER structural engineers, inc.

SYTDesign CONSULTANTS
CIVIL ENGINEERING & LANDSCAPE ARCHITECTURE

ALLIED/COOK CONSTRUCTION

Favreau ELECTRIC

Titan Mechanical, Inc.
Design Build Engineering • Mechanical Contracting

UNIVERSITY OF NEW ENGLAND

COLLEGE OF PHARMACY

716 STEVENS AVENUE, PORTLAND, ME

#	DATE	DESCRIPTION
1	02/08/08	BID SET

BID SET

Date Issued 11/21/07

Project Number 06506

SHEET NAME
2nd FLOOR ELEVATIONS

Drawn By ----

Checked By --

F2.2

COPYRIGHT: Reuse or reproduction of the contents of this document is not permitted without written permission of PORT CITY ARCHITECTURE PA

BID SET – NOT FOR CONSTRUCTION