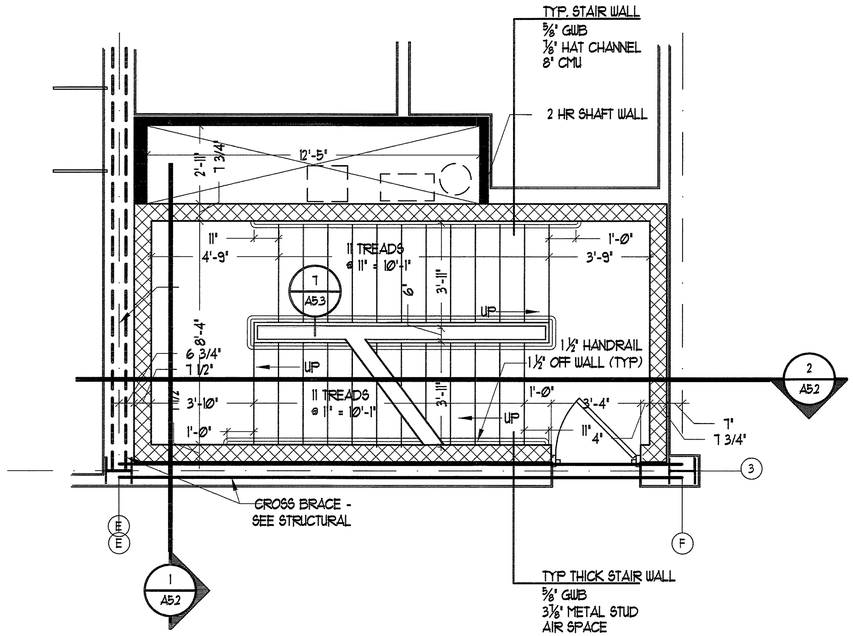

3 A5.1 - STAIR A - SECOND FLOOR

Ø 2'-8" SCALE: 3/8" = 1'-0"

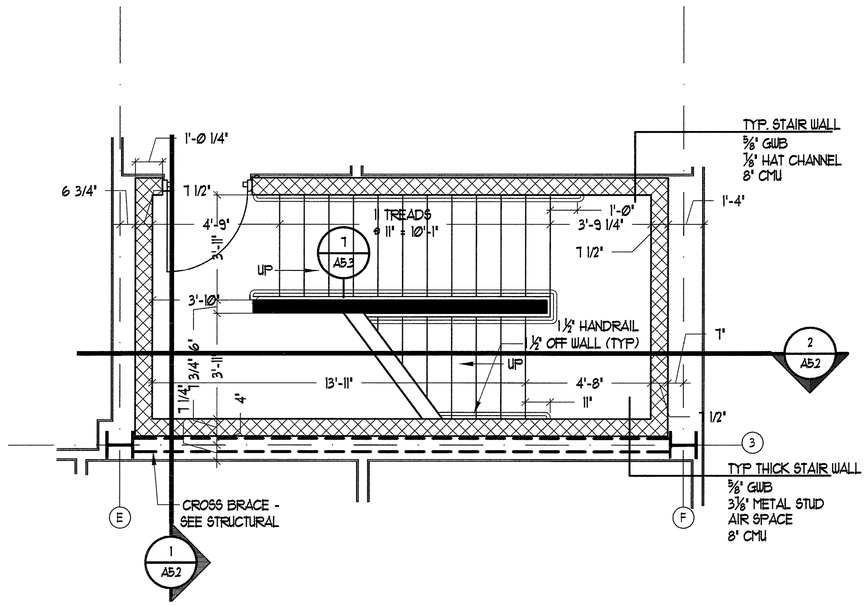

1 A5.1 - STAIR A - LOWER LEVEL

Ø 2'-8" SCALE: 3/8" = 1'-0"

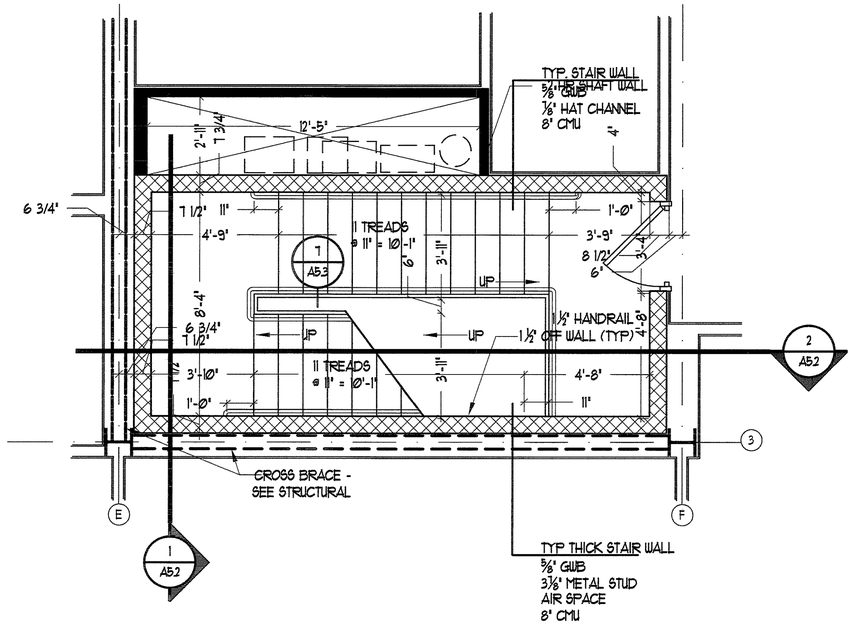

4 A5.1 - STAIR A - THIRD FLOOR

Ø 2'-8" SCALE: 3/8" = 1'-0"

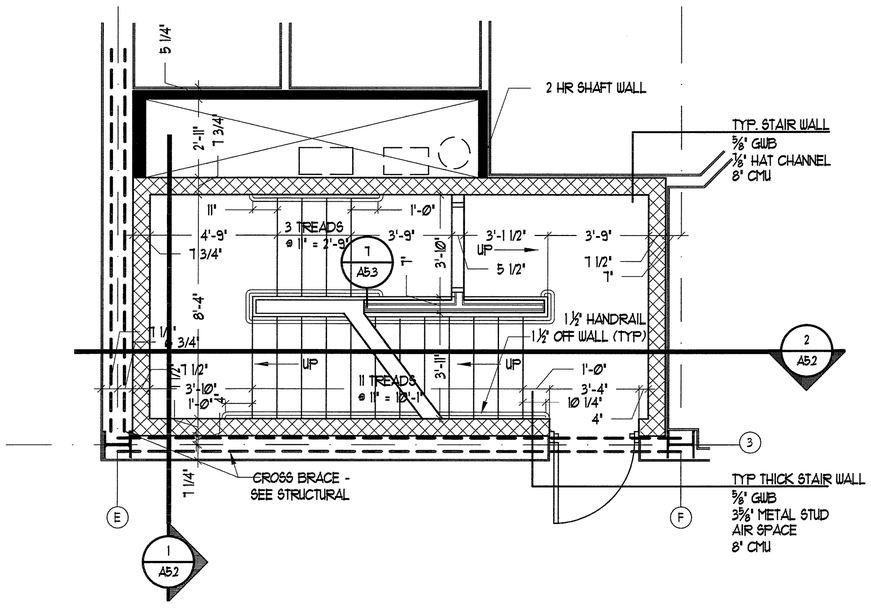

2 A5.1 - STAIR A - FIRST FLOOR

Ø 2'-8" SCALE: 3/8" = 1'-0"

BID SET - NOT FOR CONSTRUCTION

COPYRIGHT: Reuse or reproduction of the contents of this document is not permitted without written permission of PORT CITY ARCHITECTURE PA

PORT ▫ CITY ARCHITECTURE
65 NEWBURY STREET
PORTLAND, ME 04101
207.761.9000
fax: 207.761.2010
lita@portcityarch.com

JACOBS CONSULTANCY
GPR Laboratory Planning Practice

VANZELM ENGINEERS
VANZELM HEYWOOD & SHADFORD, INC.

BECKER
structural engineers, inc.

SYTDesign CONSULTANTS
CIVIL ENGINEERING & LANDSCAPE ARCHITECTURE

ALLIED/COOK CONSTRUCTION

Favreau ELECTRIC

Titan Mechanical Inc.
Total Building Engineering - Mechanical Contracting

UNIVERSITY OF NEW ENGLAND

COLLEGE OF PHARMACY

716 STEVENS AVENUE, PORTLAND, ME

#	DATE	DESCRIPTION
		BID SET

Date Issued 02/08/08

Project Number 06506

SHEET NAME
STAIR A PLANS

Drawn By
EC, AM, EK

Checked By
LAS

A5.1

IF THIS SHEET IS NOT 24 X 36 IT IS A REDUCED SCALE PRINT – SCALE ACCORDINGLY

P:\Projects\500 Education\06506 UNE Pharmacy\Drawings\FREE STANDING\A5.1 - 2 Stair A Plans & Sections - CoP.dwg, 2/8/2008 1:14:21 AM, HP Designjet 800 42 by HP