IF THIS SHEET IS NOT 24 X 36 IT IS A REDUCED SCALE PRINT – SCALE ACCORDINGLY

1"=1" SCALE · 3/4"=1" SCALE · 1/2"=1" SCALE · 1/4"=1" SCALE · 1/8"=1" SCALE · 1/16"=1" SCALE

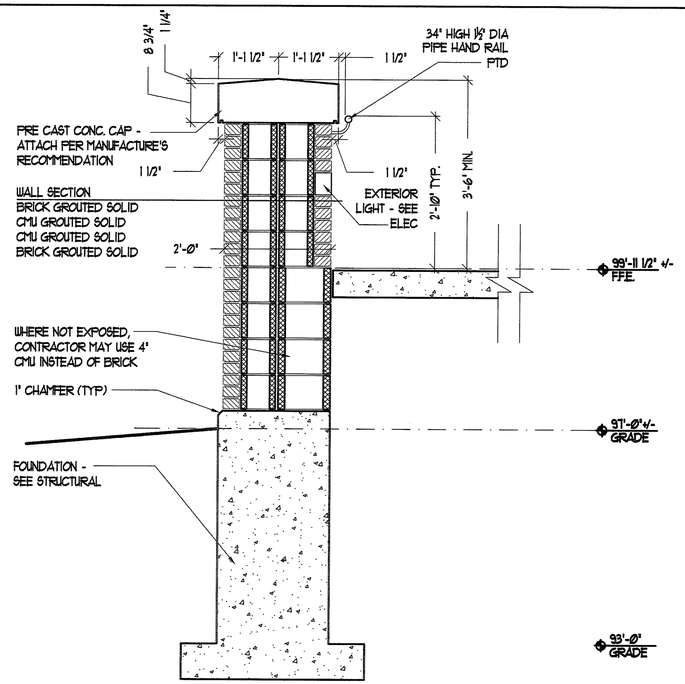

4 A5.7|A5.8 — MASONRY SITE WALL SECTION
Ø 16" SCALE: 3/4" = 1'-0"

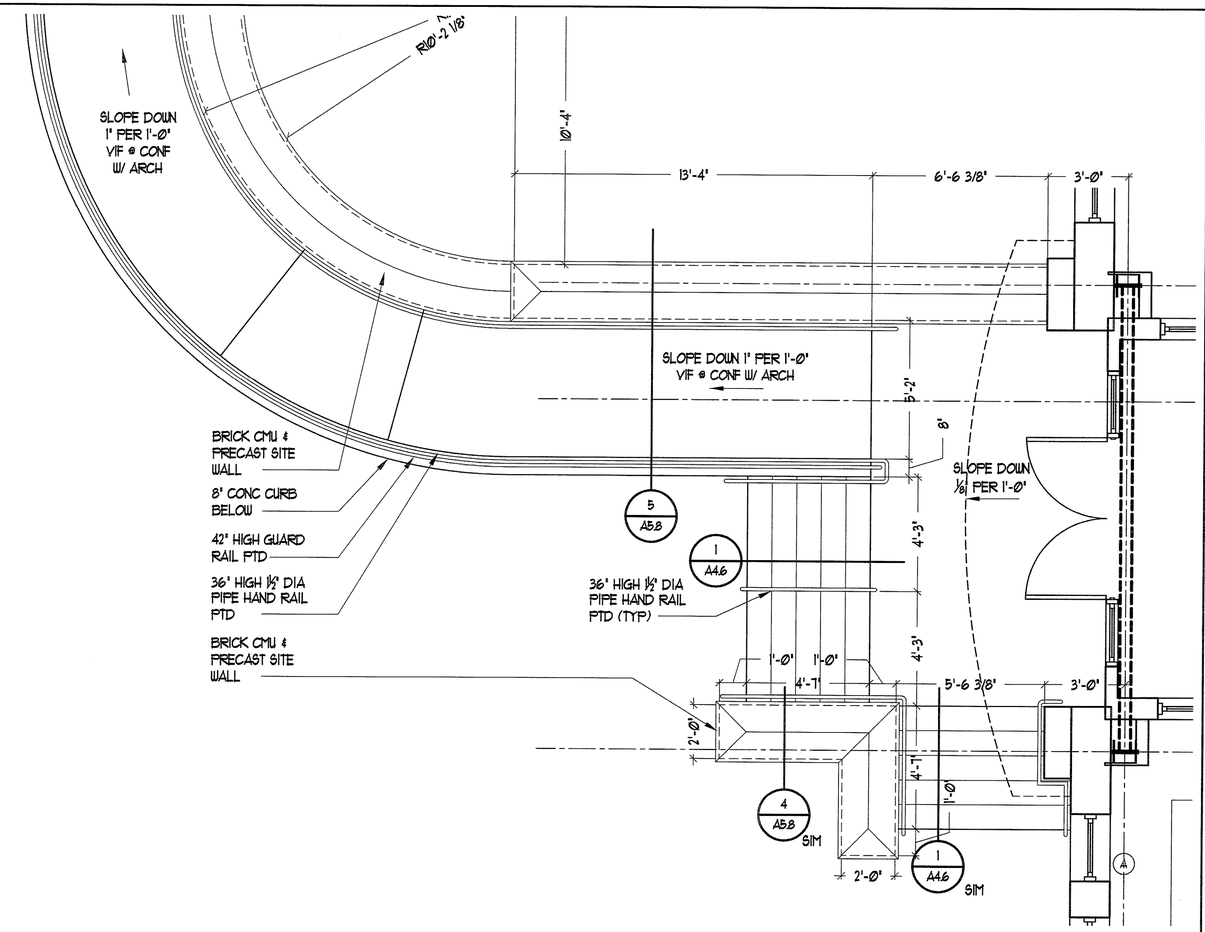

1 A12|A5.8 — STUDENT STAIR ENTRANCE
Ø 2'-8" SCALE: 3/8" = 1'-Ø"

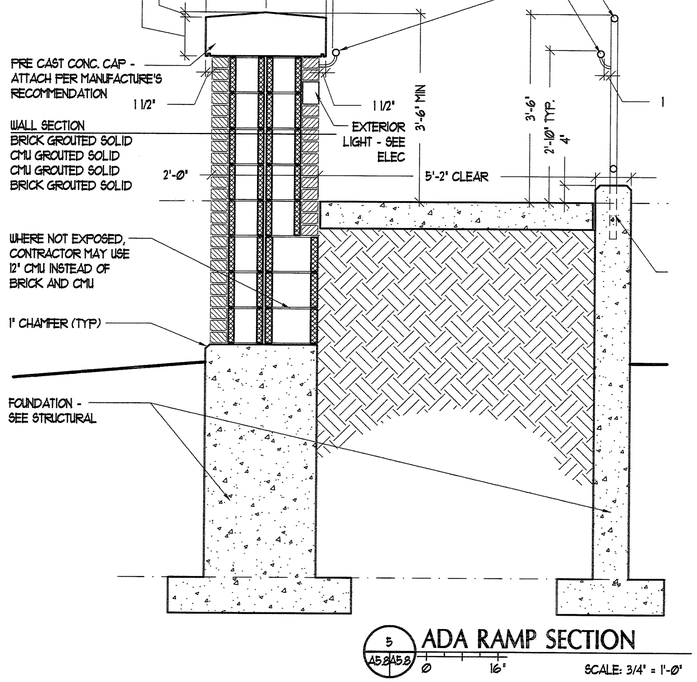

5 A5.8|A5.8 — ADA RAMP SECTION
Ø 16" SCALE: 3/4" = 1'-Ø"

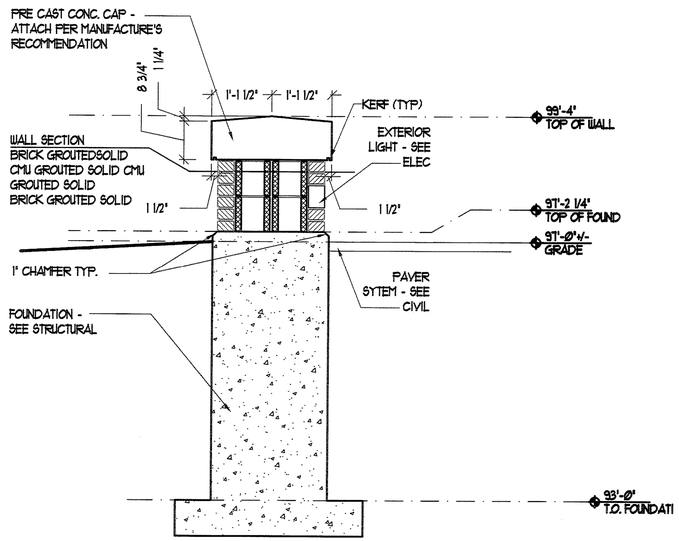

3 A12|A5.8 — SITTING WALL
Ø 2'-8" SCALE: 3/8" = 1'-Ø"

2 A12|A5.8 — NOT USED
Ø 2'-8" SCALE: 3/8" = 1'-Ø"

BID SET - NOT FOR CONSTRUCTION

COPYRIGHT: Reuse or reproduction of the contents of this document is not permitted without written permission of PORT CITY ARCHITECTURE PA

PORT CITY ARCHITECTURE
65 NEWBURY STREET
PORTLAND, ME 04101
207.761.9000
fax: 207.761.2010
lita@portcityarch.com

JACOBS CONSULTANCY — GPR Laboratory Planning Practice
VANZELM ENGINEERS — VANZELM HEYWOOD & SHADFORD, INC.
BECKER structural engineers, inc.
SYTDesign CONSULTANTS — CIVIL ENGINEERING & LANDSCAPE ARCHITECTURE
ALLIED/COOK CONSTRUCTION
Favreau ELECTRIC
Titan Mechanical Inc. — Design Build Engineering + Mechanical Contractor

UNIVERSITY OF NEW ENGLAND

COLLEGE OF PHARMACY

716 STEVENS AVENUE, PORTLAND, ME

#	DATE	DESCRIPTION
		BID SET

Date Issued 02/08/08
Project Number 06506

SHEET NAME
EXTERIOR STAIR PLANS

Drawn By EC, AM, BK
Checked By LAS

A5.8