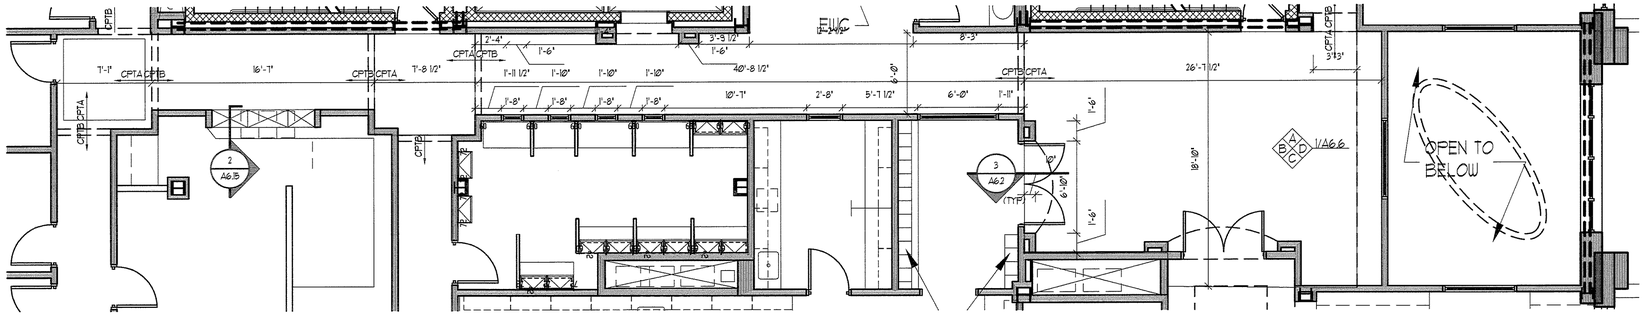

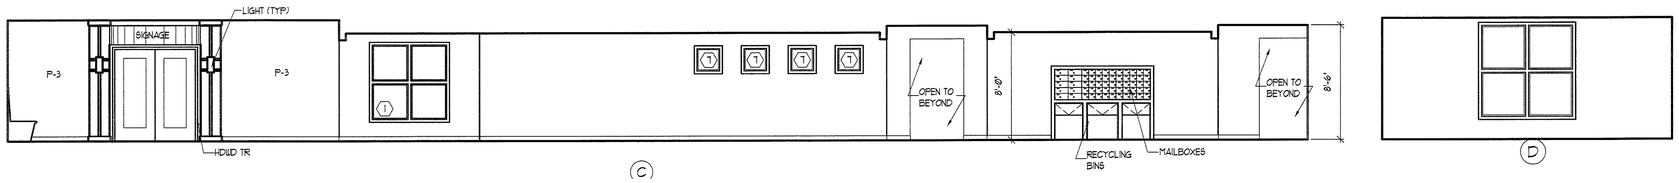

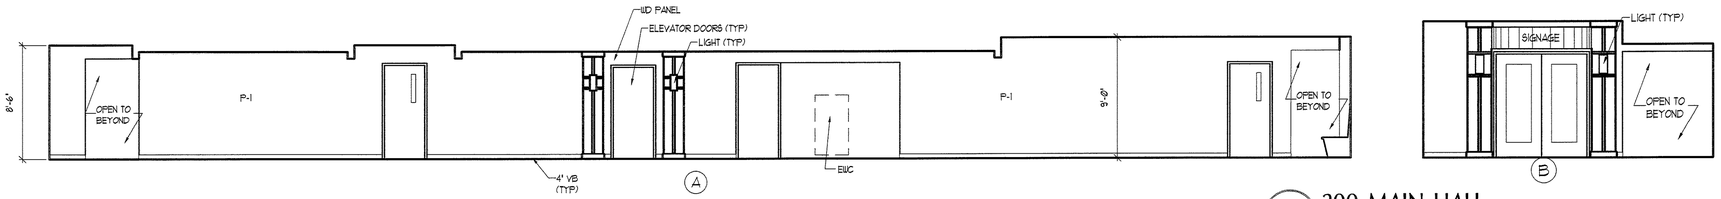

1 A6.7 A6.7 200 MAIN HALL
0 5'-6" SCALE: 3/16" = 1'-0"

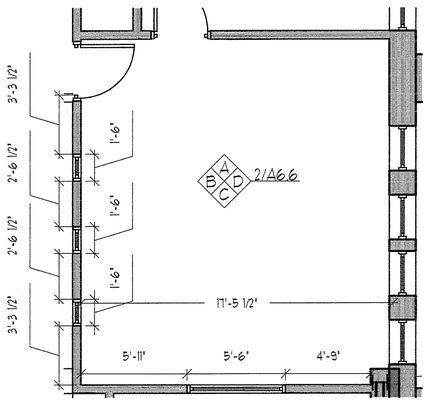

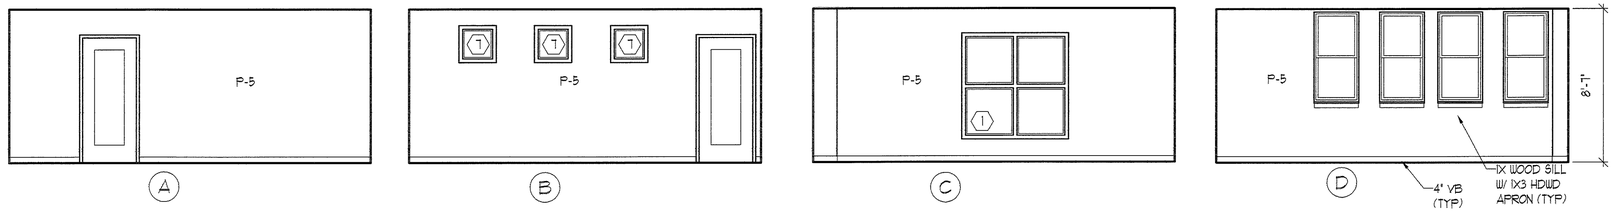

2 A6.7 A6.7 255 DEPARTMENT OFFICE
0 4'-0" SCALE: 1/4" = 1'-0"

BID SET - NOT FOR CONSTRUCTION

IF THIS SHEET IS NOT 24 X 36 IT IS A REDUCED SCALE PRINT - SCALE ACCORDINGLY

PORT CITY ARCHITECTURE
65 NEWBURY STREET
PORTLAND, ME 04101
207.761.9000
fax: 207.761.2010
lita@portcityarch.com

JACOBS CONSULTANCY
GPR Laboratory Planning Practice
VANZELM ENGINEERS
VANZELM HEYWOOD & SHADFORD, INC.
BECKER structural engineers, inc.
SYTDesign CONSULTANTS
CIVIL ENGINEERING & LANDSCAPE ARCHITECTURE
ALLIED/COOK CONSTRUCTION
Favreau ELECTRIC
Titan Mechanical, Inc.

UNIVERSITY OF NEW ENGLAND
COLLEGE OF PHARMACY
716 STEVENS AVENUE, PORTLAND, ME

#	DATE	DESCRIPTION
		BID SET

Date Issued 02/08/08
Project Number 06506

SHEET NAME
INTERIOR ELEVATIONS

Drawn By EC, AM, EK
Checked By LAS

A6.7

COPYRIGHT: Reuse or reproduction of the contents of this document is not permitted without written permission of PORT CITY ARCHITECTURE PA