IF THIS SHEET IS NOT 24 X 36 IT IS A REDUCED SCALE PRINT - SCALE ACCORDINGLY

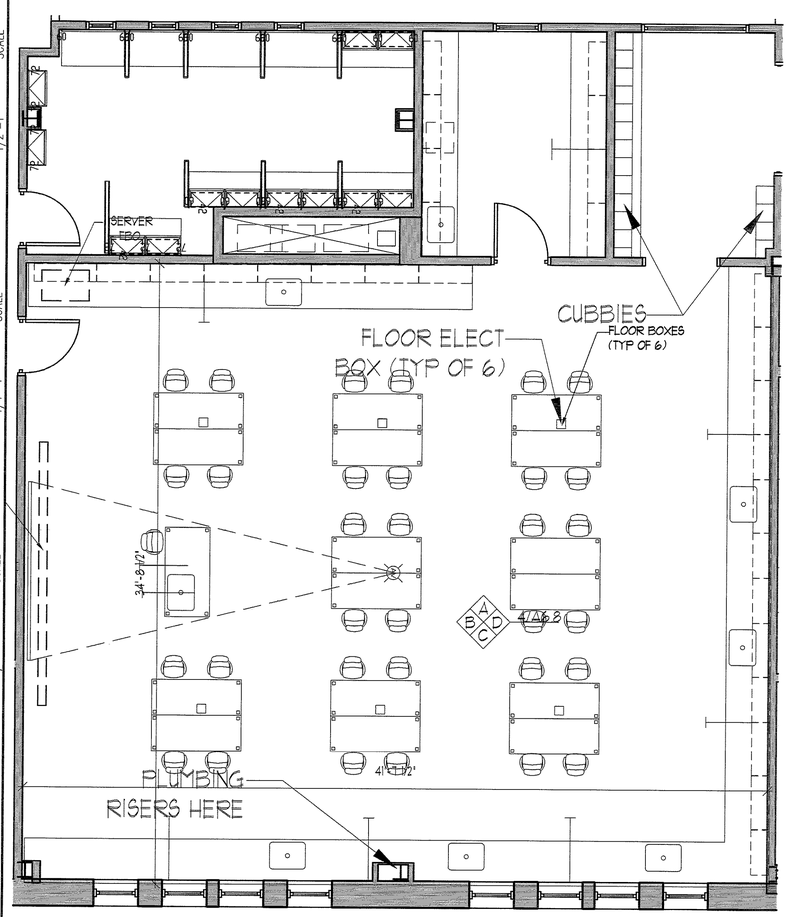

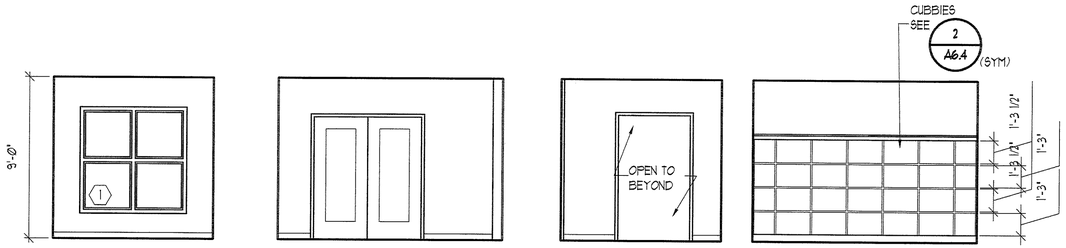

1 A6.8/A6.8 PHARMACY TEACHING LAB ENTRANCE

0 4' SCALE: 1/4= 1'-0"

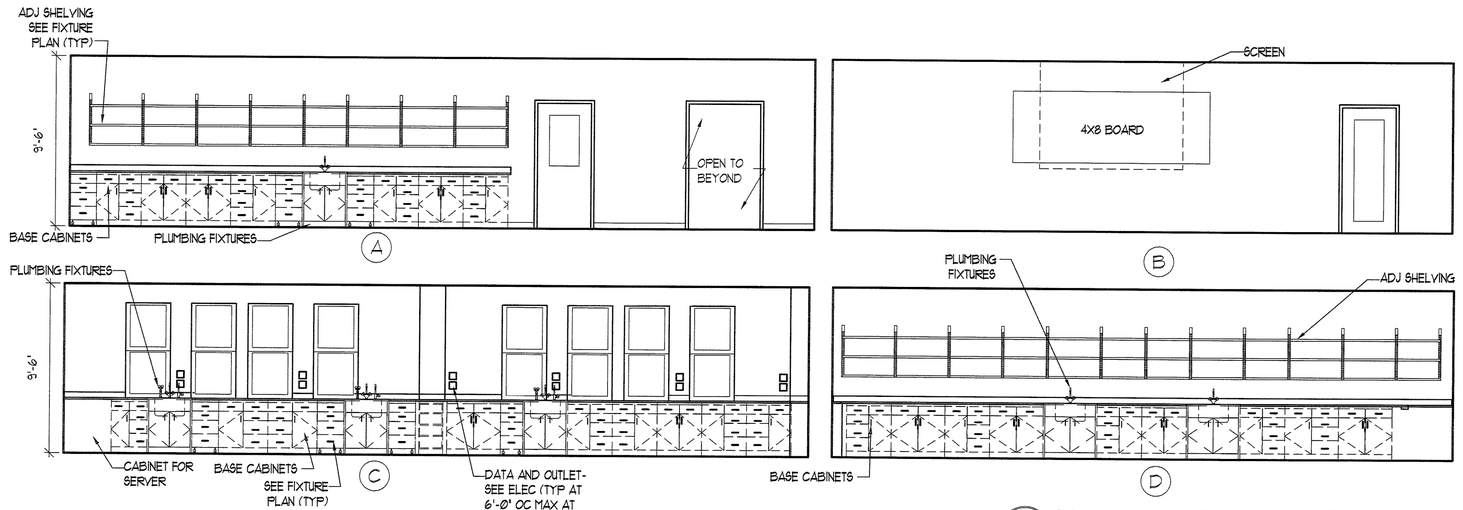

2 A6.8/A6.8 PHARMACY TEACHING LAB

0 4' SCALE: 1/4= 1'-0"

BID SET - NOT FOR CONSTRUCTION

PORT CITY ARCHITECTURE

65 NEWBURY STREET
PORTLAND, ME 04101
207.761.9000
fax: 207.761.2010
lita@portcityarch.com

JACOBS CONSULTANCY
GPR Laboratory Planning Practice

VANZELM ENGINEERS
VANZELM HEYWOOD & SHADFORD, INC.

BECKER structural engineers, inc.

SYTDesign CONSULTANTS
CIVIL ENGINEERING & LANDSCAPE ARCHITECTURE

ALLIED/COOK CONSTRUCTION

Favreau ELECTRIC

Titan Mechanical

UNIVERSITY OF NEW ENGLAND

COLLEGE OF PHARMACY

716 STEVENS AVENUE, PORTLAND, ME

#	DATE	DESCRIPTION
		BID SET

Date Issued 02/08/08

Project Number 06506

SHEET NAME

INTERIOR ELEVATIONS

Drawn By EC, AM, EK

Checked By LAS

A6.10

COPYRIGHT: Reuse or reproduction of the contents of this document is not permitted without written permission of PORT CITY ARCHITECTURE PA