ROOM FINISH SCHEDULE

		Floors			Wainscott		Walls								Celing		
Num	Description	Floor	Color(s)	Base	Mat	Height	N	Finish	E	Finish	S	Finish	W	Finish	Mat	Height	Notes
000	Hall	VCT		VB			GWB	PTD	GWB	PTD	GWB	PTD	GWB	PTD	SAT1	9'-0"	
001	Stair A	x					x		x		x		x				
002	Waste	x					x		x		x		x				
003	Vault	VCT	1&2	VB			STRUC	-	STRUC	-	STRUC	-	STRUC	-	STRUCT	-	B, D
004	NOT USED																
005	LER	VCT	1&2	VB			GWB	PTD 1	GWB	PTD 1	GWB	PTD 1	GWB	PTD 1	SAT2	VARIES	D
006	Prep Room	VCT	1&2	VB			GWB	PTD 1	GWB	PTD 1	GWB	PTD 1	GWB	PTD 1	SAT2	9'-6"	D
007	Clean Room	EPOXY		EPOXY			FRP	-	FRP	-	FRP	-	FRP	-	FRP	10'-6"	
008	NOT USED																
009	NOT USED																
010	Data	x															
011	Plumb	x															
012	Stair B	x															
013	HW	x															
014	CW	x															
015	EMR	x															
016	AHU Room	x															
017	Elec I	x															
018	Elec II	x															
019	Elev	x															
020	Elev	x															
021	Janitor	VCT		VB			GWB	PTD 1	GWB	PTD 1	GWB	PTD 1	GWB	PTD 1	STRUCT	-	
022	Hall	VCT	1,2,3,5	VB			GWB	PTD	GWB	PTD	GWB	PTD	GWB	PTD	SAT 1	9'-0"	
023	Lobby	VCT	1,2,3,5	VB			GWB	PTD	GWB	PTD	GWB	PTD	GWB	PTD	SAT 1	10'-0"	
024	Classroom	CPT	C	VB			GWB	PTD	GWB	PTD	GWB	PTD	GWB	PTD	SAT 1	11'-6"	
025	Hall	VCT	1,2,3,5	VB			GWB	PTD	GWB	PTD	GWB	PTD	GWB	PTD	SAT 1	9'-0"	
026	Men	TILE		TILE	TILE		GWB	PTD	GWB	PTD	GWB	PTD	GWB	PTD	GWB	8'-0"	
027	Women	TILE		TILE	TILE		GWB	PTD	GWB	PTD	GWB	PTD	GWB	PTD	GWB	8'-0"	
028	Classroom	CPT	C	VB			GWB	PTD	GWB	PTD	GWB	PTD	GWB	PTD	SAT 1	11'-6"	
029	Storage	VCT		VB			GWB	PTD	GWB	PTD	GWB	PTD	GWB	PTD	SAT 1	9'-0"	
030	Study	CPT	A	VB			GWB	PTD	GWB	PTD	GWB	PTD	GWB	PTD	SAT 1	10'-0"	C
055	Stair	x					x		x		x		x				

NOTES:
A. Seal Conc Floor
B. Vault to be installed by other
C. Chair Rail
D. VCT to be checker-board pattern

DOOR SCHEDULE

			Door			Frame	Note
Num	Description	Size	Mat	Type	Rating		
000A	Hall to Hall	3'0" x 7'0"	WD	9	N/A	MTL	B
003A	Lab to Vault	42"x78"					A
005A	Hall To LER	3'0" x 7'0" & 1'6" x 7'0"	WD	13	N/A	MTL	B
007A	LER to Fill Room	3'0" x 7'0" & 1'6" x 7'0"	WD	13	N/A	MTL	B
012A	Stair to Hall	Existing					B
021A	Hall to Janitor	3'0" x 7'0"	WD	5	N/A	MTL	
024A	Hall to Classroom	3'0" x 7'0"	WD	3	N/A	MTL	
024B	Hall to Classroom	3'0" x 7'0"	WD	3	N/A	MTL	
026A	Hall to Men	3'0" x 7'0"	WD	5	N/A	MTL	
027A	Hall to Women	3'0" x 7'0"	WD	5	N/A	MTL	
028A	Hall to Classroom	3'0" x 7'0"	WD	3	N/A	MTL	
028B	Hall to Classroom	3'0" x 7'0"	WD	3	N/A	MTL	
029A	Hall to Storage	(2) 3'6" x 7'0"	WD	6	N/A	MTL	
029B	Hall to Storage	(2) 3'6" x 7'0"	WD	6	N/A	MTL	

NOTES:
A. Provided by Manufacturer
B. Provide security swipe card.
C. Automatic door opener
D. Sliding
E. ADD ALT #1
F. Overhead door
G. Provide blocking for future door - see add alter
H. MTL door frame only
J. Provide red film at door window
K. Undercut doors 3/4"
L. Provide Blue Light and 2-way Radio

WINDOW SCHEDULE

TYPE	WINDOW SIZE: W x H	WINDOW MAT	WINDOW OPERATION	DETAILS HEAD	DETAILS JAMB	DETAILS SILL
1, 11	SEE COP SET DATED 3/1/08	-	-	-	-	-
12	3'-0" x 3'-0"	MTL	FIXED	4/A7.1	4/A7.1	4/A7.1

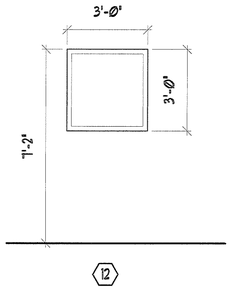

5 A7.1 | A7.1 WINDOWS — Ø 2'-8" — SCALE: 3/8" = 1'-0"

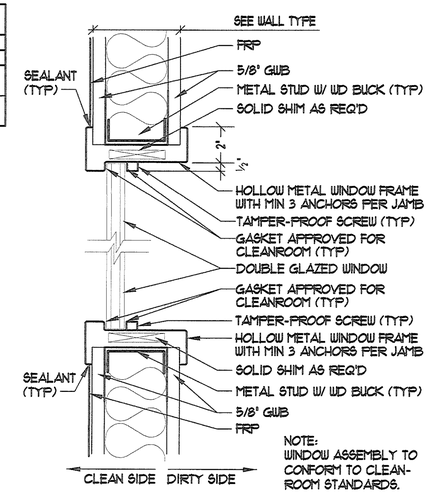

4 A7.1 | A7.1 METAL WINDOW DETAIL — Ø 4" — SCALE: 3" = 1'-0"

3 A7.1 | A7.1 NOT USED — Ø 2'-8" — SCALE: 3/8" = 1'-0"

2 A7.1 | A7.1 DOOR FRAME DETAILS — Ø 4" — SCALE: 3" = 1'-0"

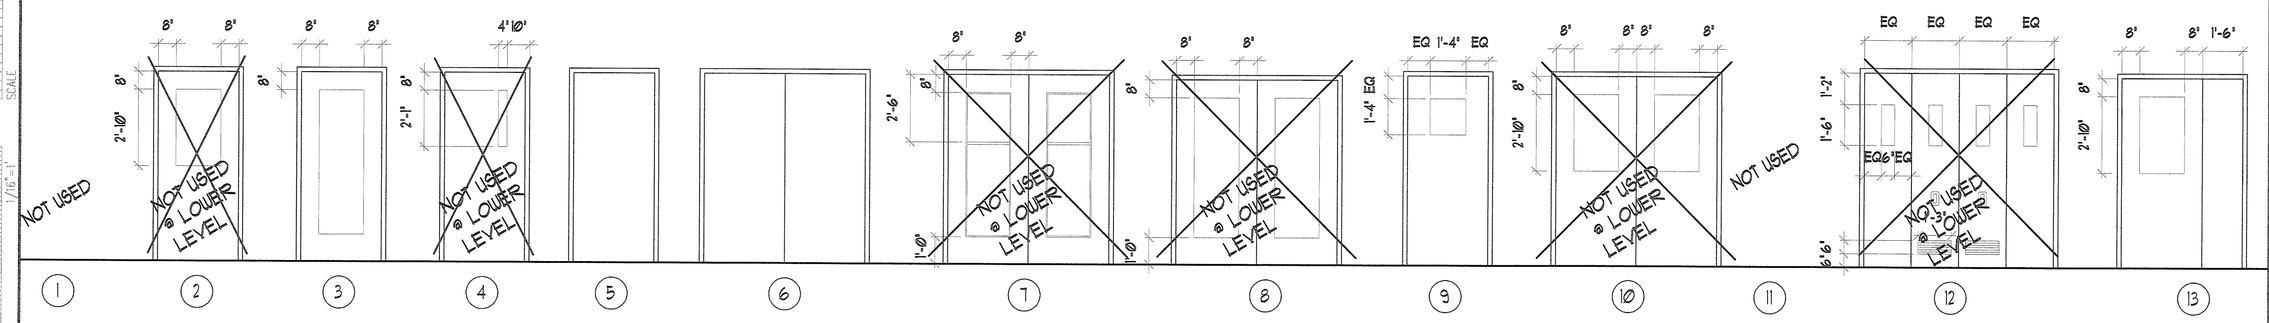

1 A7.1 | A7.1 DOORS — Ø 2'-8" — SCALE: 3/8" = 1'-0"

PERMIT SET - NOT FOR CONSTRUCTION

COPYRIGHT: Reuse or reproduction of the contents of this document is not permitted without written permission of PORT CITY ARCHITECTURE PA

PORT ▫ CITY ARCHITECTURE
65 NEWBURY STREET
PORTLAND, ME 04101
207.761.9000
fax: 207.761.2010
lita@portcityarch.com

REGISTERED ARCHITECT LITA SEMRAU NO. 2667 STATE OF MAINE

UNIVERSITY OF NEW ENGLAND
COLLEGE OF PHARMACY CLASSROOMS
716 STEVENS AVENUE, PORTLAND, ME

#	DATE	DESCRIPTION

Date Issued 3/11/2009
Project Number 08518

SHEET NAME
SCHEDULES

Drawn By EAC
Checked By LAS

LL
A7.1

IF THIS SHEET IS NOT 24 X 36 IT IS A REDUCED SCALE PRINT - SCALE ACCORDINGLY