PLUMBING FIXTURE SCHEDULE

TAG	FIXTURE	CW	HW	WASTE	VENT	REMARKS
P-1	WALL HUNG TOILET	1/2"	——	4"	2"	ZURN Z5610 TOILET W/ ZURN Z6000AV-DF DUAL FLUSH VALVE & Z5450 ELONGATED, OPEN FRONT SEAT
P-2	WALL HUNG TOILET	1/2"	——	4"	2"	ZURN Z5615.211 1.28 GPF TOILET W/ ECOVANTAGE HARDWIRED SENSOR FLUSH VALVE & Z5450 OPEN FRONT SEAT
P-3	URINAL	1/2"	——	2"	2"	ZURN Z5738 "SMALL PINT" ⅛ GPF URINAL W/ HARDWIRED SENSOR FLUSH VALVE
P-4	UNDERCOUNTER LAVATORY	1/2"	1/2"	1½"	1½"	KOHLER K-2211 UNDERCOUNTER LAVATORY W/ ZURN Z6941T-CWB AQUASENSE SENSOR FAUCET
P-5	MOP SINK	1/2"	1/2"	3"	2"	STERN-WILLIAMS HL-1800 24"X24" W/ ZURN Z-843M1-RC "AQUASPEC" MOP SINK FAUCET.
P-6	WALL HUNG LAVATORY	1/2"	1/2"	1½"	1½"	ZURN Z5330 W/ ZURN Z6941T-CWB AQUASENSE SENSOR FAUCET
P-7	EYE WASH	1/2"	1/2"	1½"	1½"	GUARDIAN G1814 WALL MOUNTED, STAINLESS STEEL BOWL W/ THERMOSTATIC MIXING VALVE

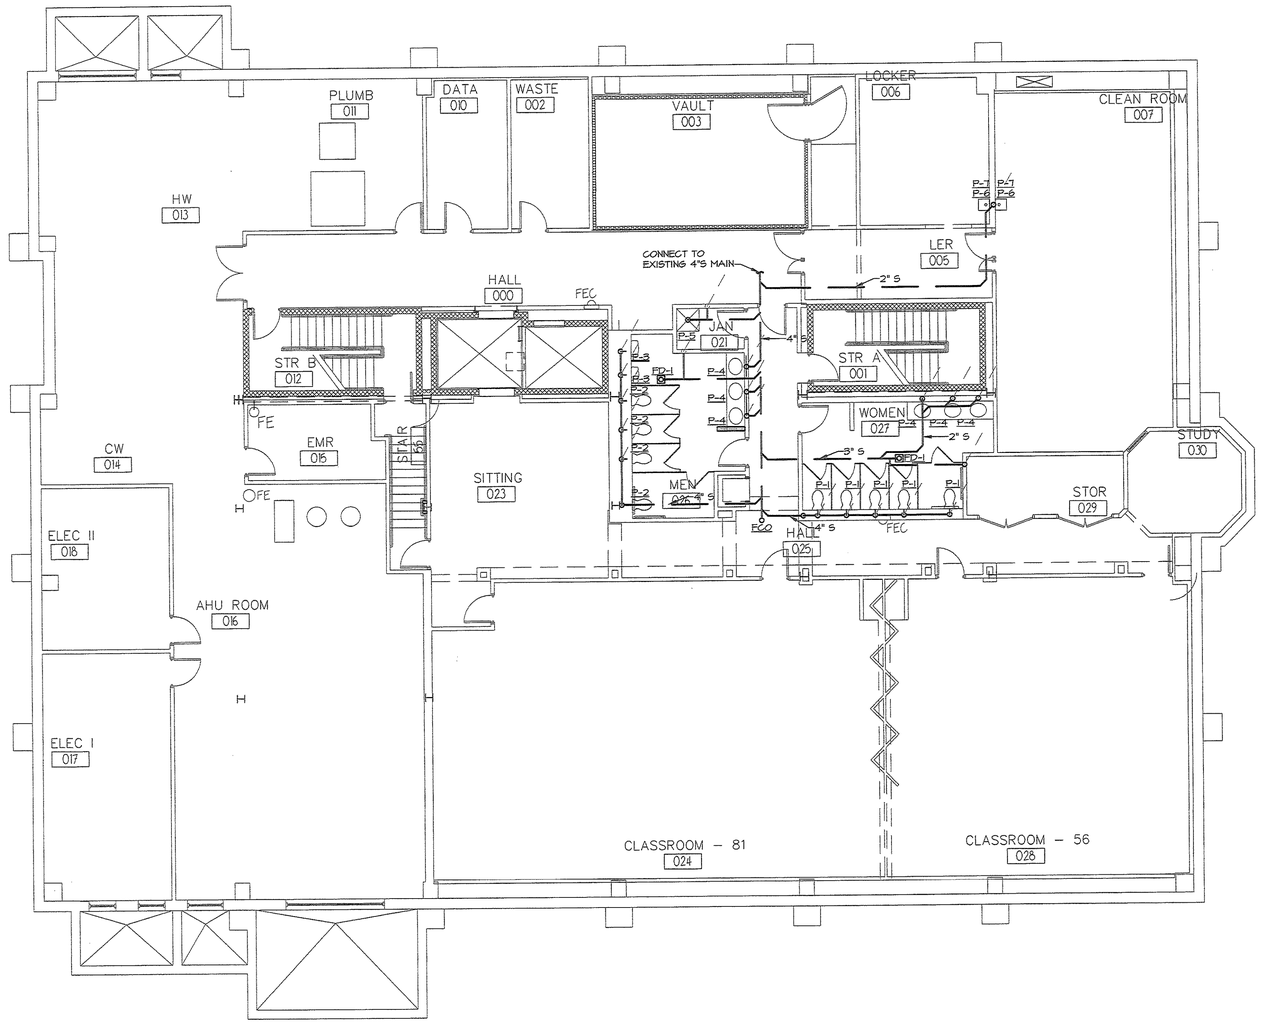

LOWER LEVEL SANITARY PLUMBING PLAN

SCALE: 1/8" = 1'-0"

PERMIT SET - NOT FOR CONSTRUCTION

COPYRIGHT: Reuse or reproduction of the contents of this document is not permitted without written permission of PORT CITY ARCHITECTURE PA

PORT CITY ARCHITECTURE
65 NEWBURY STREET
PORTLAND, ME 04101
207.761.9000
fax: 207.761.2010
lita@portcityarch.com

STATE OF MAINE JOHN P. NOLAN, JR. NO.8960 LICENSED PROFESSIONAL ENGINEER

Titan Mechanical, Inc.
Design Build Engineering - Mechanical Contracting
P.O. Box 3927 / 232 Riverside Industrial Parkway
Portland, Maine 04104
Ph. (207) 878-5223 Fax. (207) 878-5235

UNIVERSITY OF NEW ENGLAND COLLEGE OF PHARMACY CLASSROOMS

716 STEVENS AVENUE, PORTLAND, ME

#	DATE	DESCRIPTION

DATE ISSUED 3/11/09

PROJECT NUMBER 08518

SHEET NAME
LOWER LEVEL SAN. PLUMB. PLAN

DRAWN BY CJM

CHECKED BY JPN

M2.0