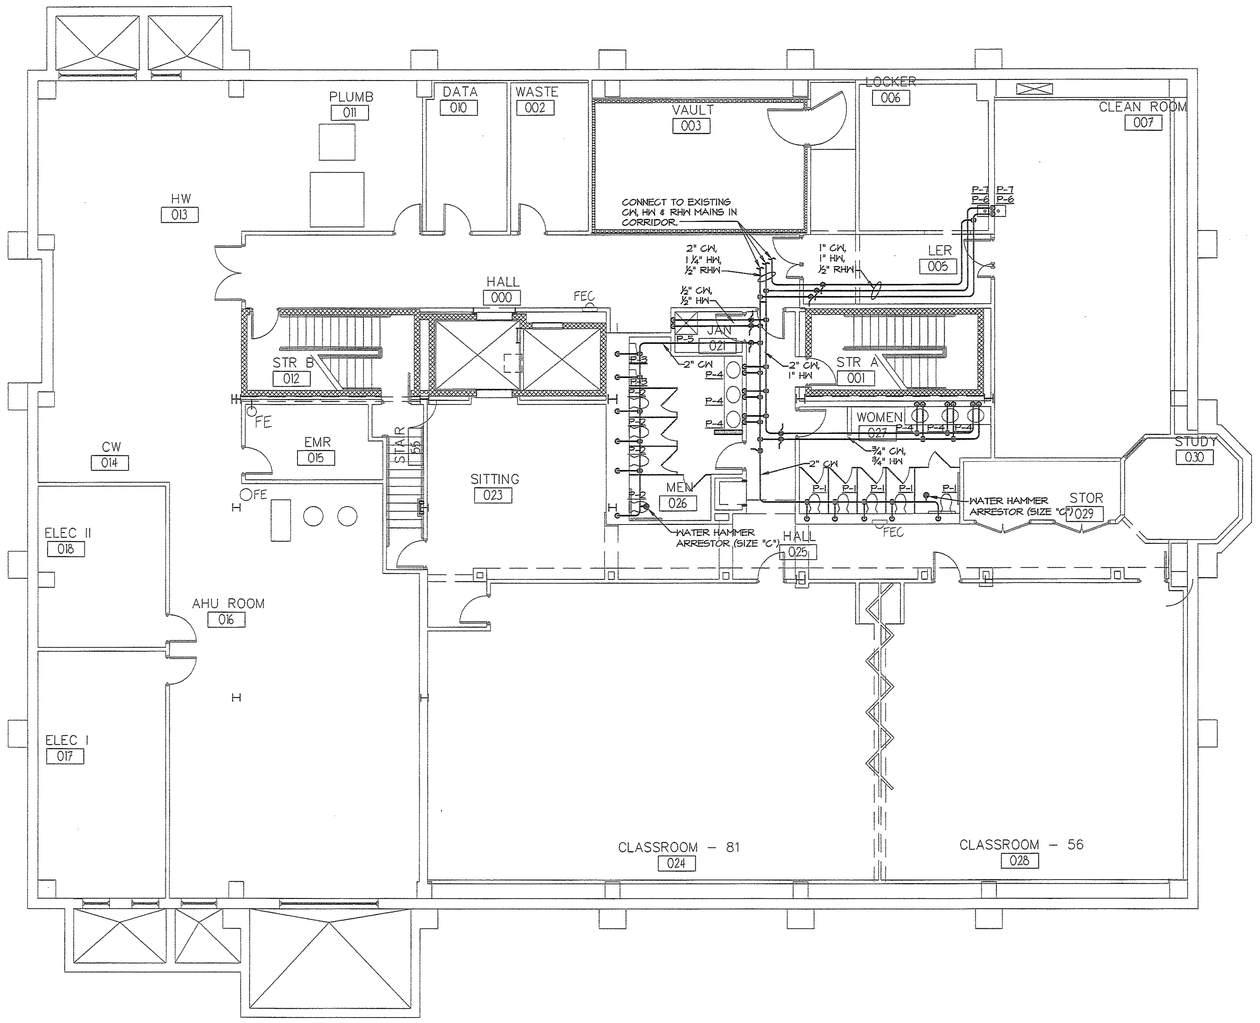

LOWER LEVEL DOMESTIC PLUMBING PLAN

SCALE: 1/8" = 1'-0"

PORT ▫ CITY ARCHITECTURE
65 NEWBURY STREET
PORTLAND, ME 04101
207.761.9000
fax: 207.761.2010
lita@portcityarch.com

STATE OF MAINE · JOHN P. NOLAN, JR. NO.8960 · LICENSED PROFESSIONAL ENGINEER

Titan Mechanical, Inc.
Design Build Engineering - Mechanical Contracting
P.O. Box 3927 / 232 Riverside Industrial Parkway
Portland, Maine 04104
Ph. (207) 878-5223 Fax. (207) 878-5235

UNIVERSITY OF NEW ENGLAND
COLLEGE OF PHARMACY CLASSROOMS
716 STEVENS AVENUE, PORTLAND, ME

#	DATE	DESCRIPTION

DATE ISSUED 3/11/09
PROJECT NUMBER 08518

SHEET NAME
LOWER LEVEL PLUMBING PLAN

DRAWN BY CJM
CHECKED BY JPN

M2.1

PERMIT SET - NOT FOR CONSTRUCTION

COPYRIGHT: Reuse or reproduction of the contents of this document is not permitted without written permission of PORT CITY ARCHITECTURE PA