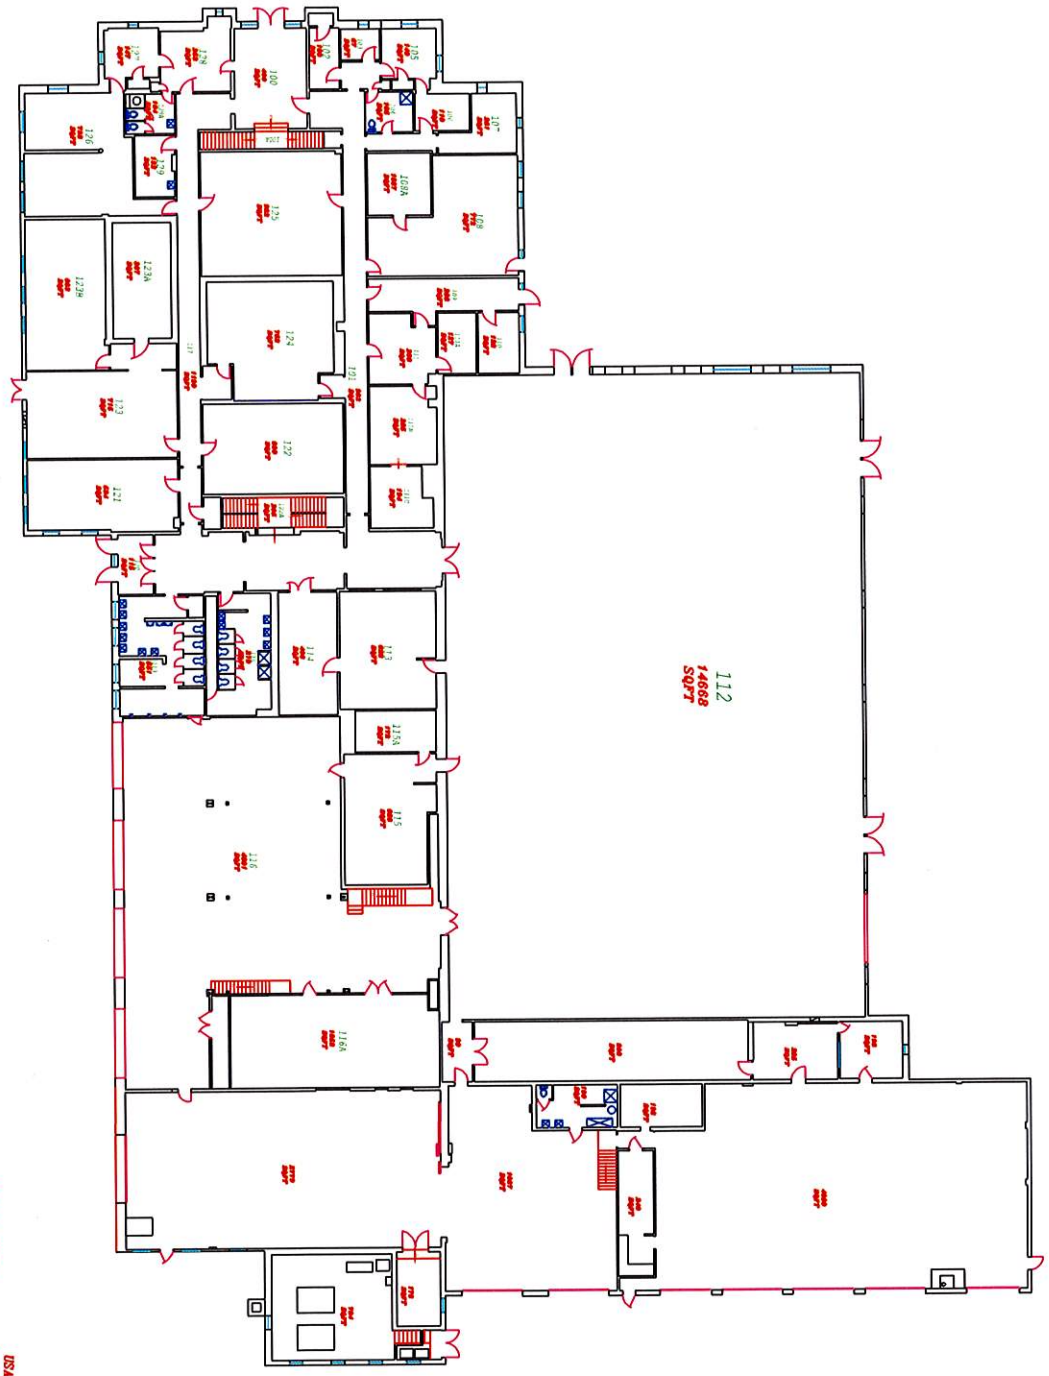

REVISED JUN 06

USABLE SQFT 57063
GROSS SQFT 58038.4

STATE OF MAINE
DEPARTMENT OF DEFENSE, VETERANS AND EMERGENCY MANAGEMENT
DIRECTORATE OF FACILITIES ENGINEERING
PROJECT: STEVENS AVE ARMORY
1FL FLOOR PLAN
LOCATION: PORTLAND, MAINE
DRAWING NUMBER: 1
SHEET NO: 1 OF 1
SCALE: 1/16"=1'-0
DATE: 12 JUN 06
DRAWN BY: DKP
CHECKED BY:

UNIVERSITY OF NEW ENGLAND
DEPARTMENT OF CAMPUS SERVICES

DRAWING	Armory
NUMBER	First Floor
DATE	03/11/15
BY	A. Thibeault