DRAWING NOTES:

1. SEE AD001 FOR REMOVAL KEYNOTES.

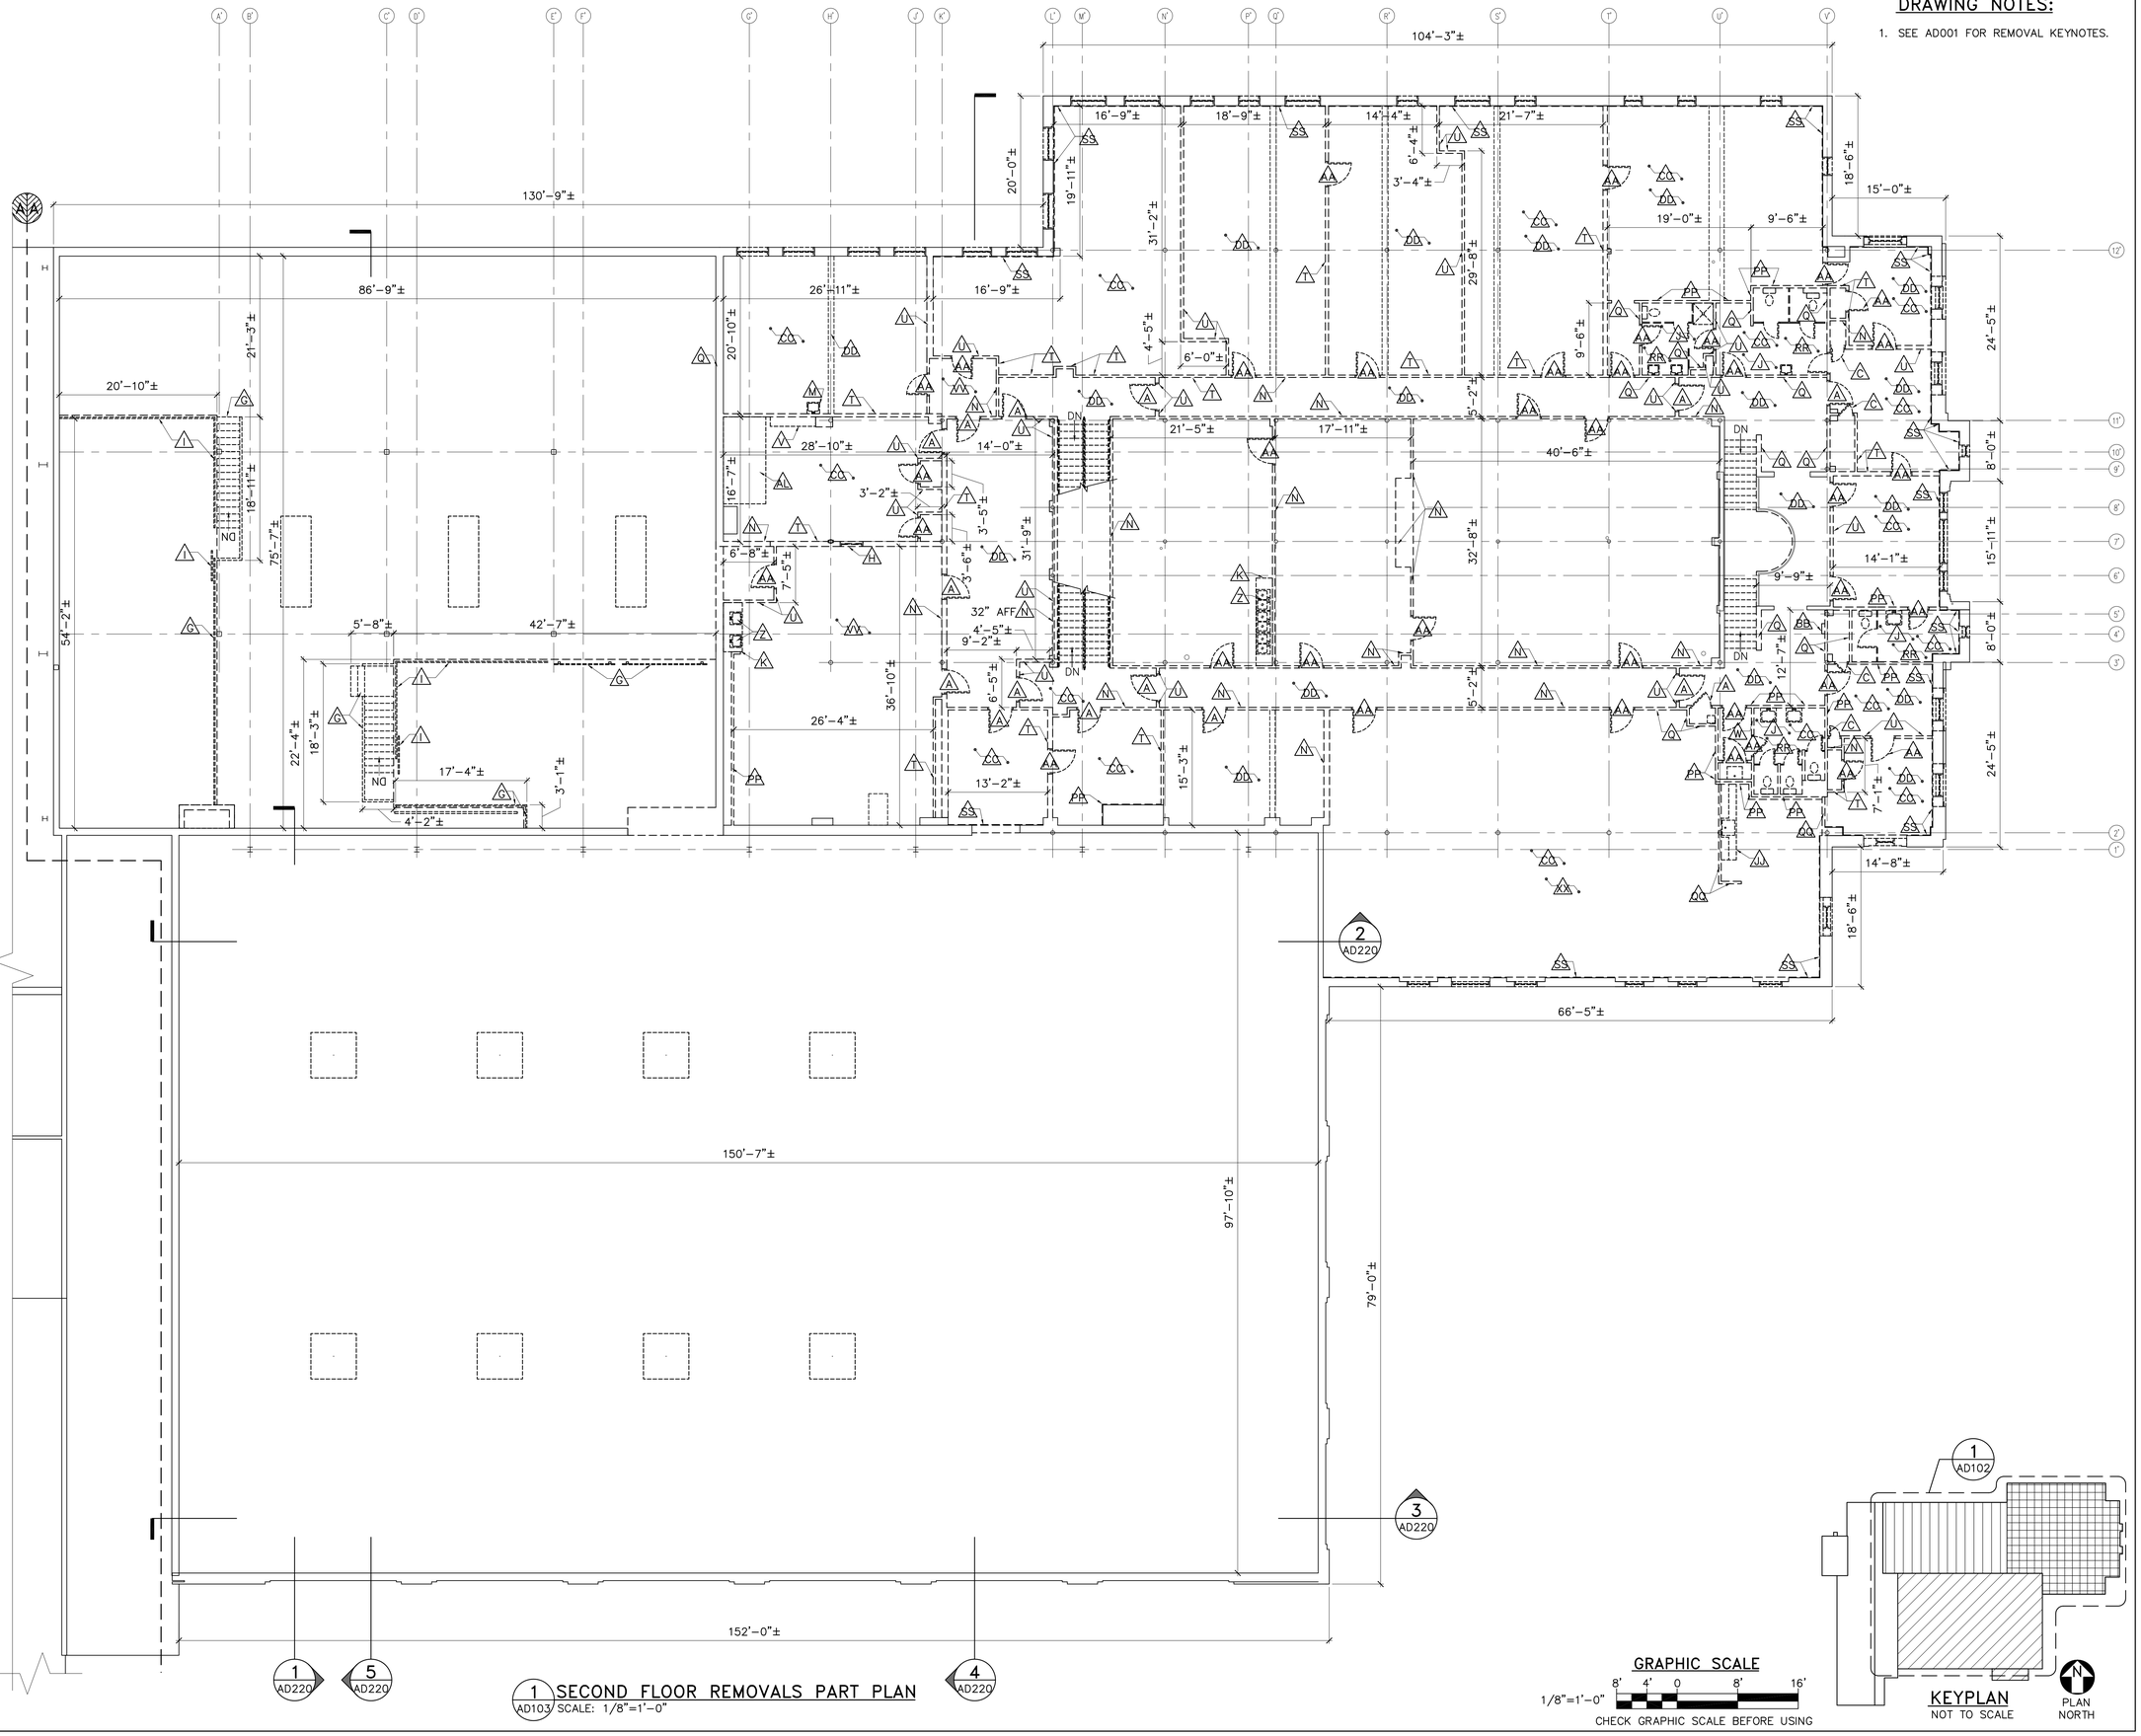

1 AD103 SECOND FLOOR REMOVALS PART PLAN
SCALE: 1/8"=1'-0"

GRAPHIC SCALE
1/8"=1'-0"
8' 4' 0 8' 16'
CHECK GRAPHIC SCALE BEFORE USING

24 May, 2016 – 3:30pm
Y:\21502.10\21502.10-AD103.dwg

OAK POINT ASSOCIATES
ARCHITECTURE ■ ENGINEERING ■ PLANNING
231 Main Street, Biddeford, Maine 04005 (T) 207.283-0159 (F) 207.283.4283
www.oakpoint.com

LICENSED ARCHITECT
TYLER G. BARTER
No. 2959
STATE OF MAINE
5-24-16

DESIGNED BY: TGB
DRAWN BY: DEM
CHECKED BY: TGB

PROJECT: 21502.10

UNIVERSITY OF NEW ENGLAND
PORTLAND CAMPUS
STEVEN AVENUE ARMORY
716 STEVENS AVE
PORTLAND, MAINE 04103
T (207)283-0171

RENOVATIONS TO THE STEVENS AVENUE ARMORY

SECOND FLOOR REMOVALS PART PLAN

SCALE: AS NOTED

DATE: 05-24-16

DWG. **AD103**

SHEET: **48** OF **169**