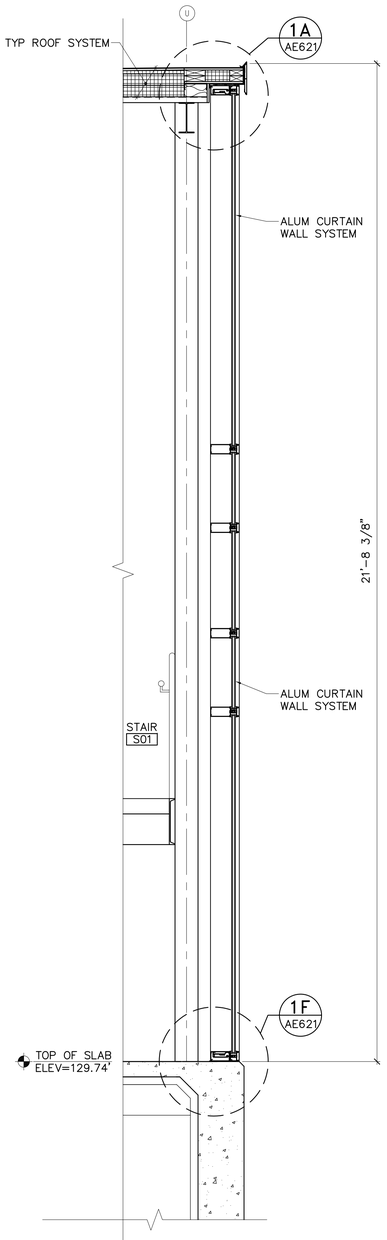

1 EXTERIOR WALL SECTION
AE201 AE302 SCALE: 3/4"=1'-0"

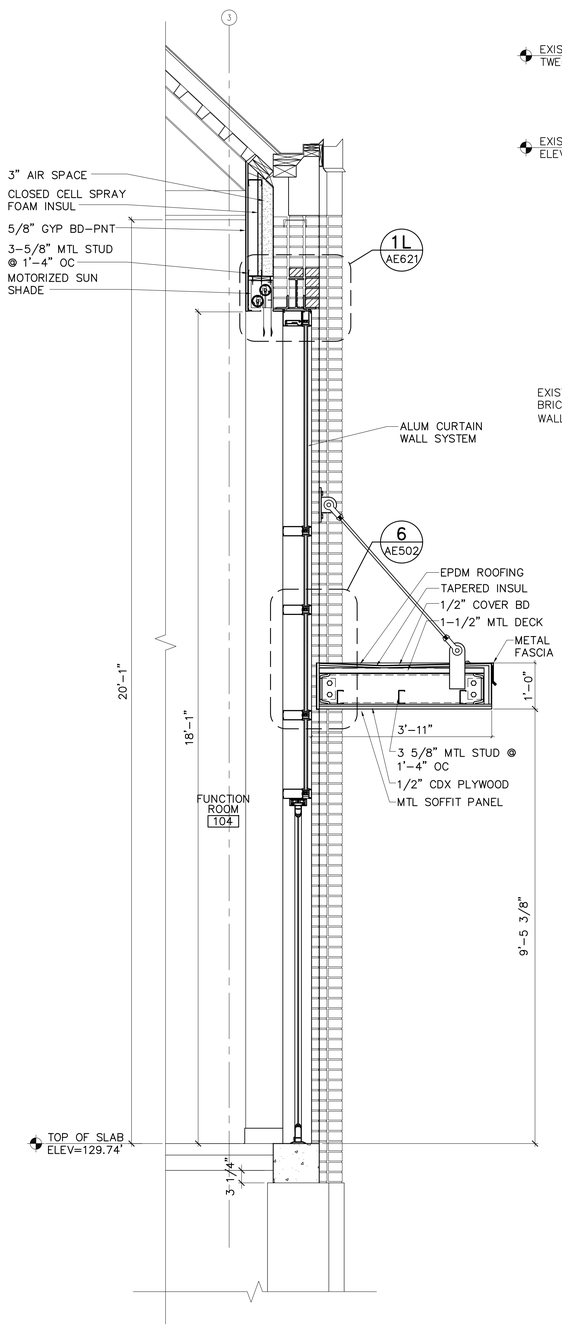

2 EXTERIOR WALL SECTION @ FUNCTION ROOM
AE220,AE201 AE302 SCALE: 3/4"=1'-0"

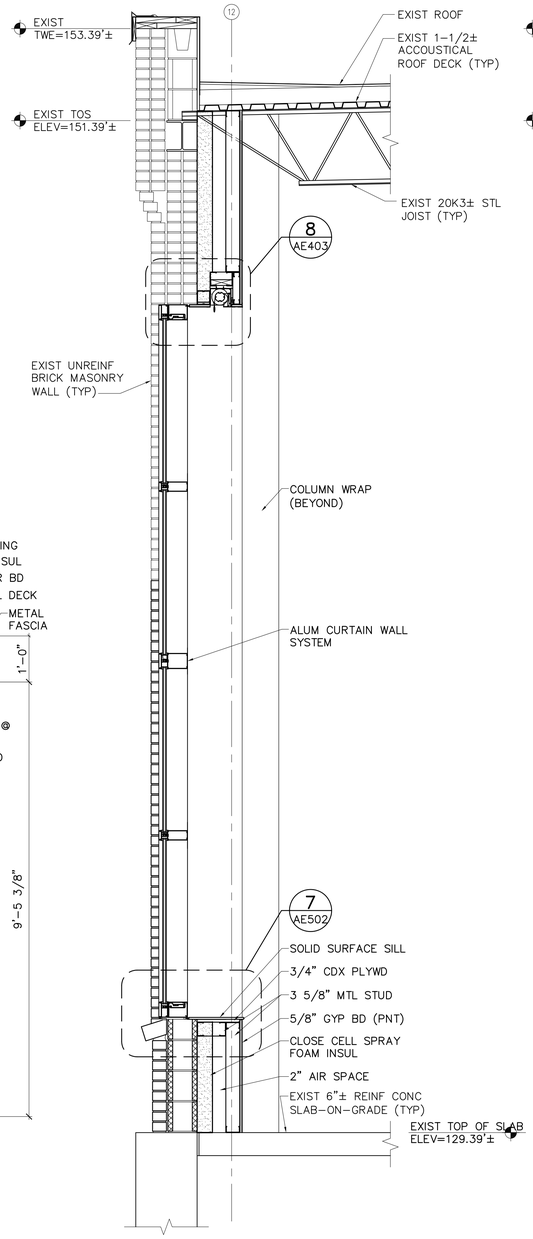

3 EXTERIOR WALL SECTION @ PRE-FUNCTION ROOM
AE201 AE302 SCALE: 3/4"=1'-0"

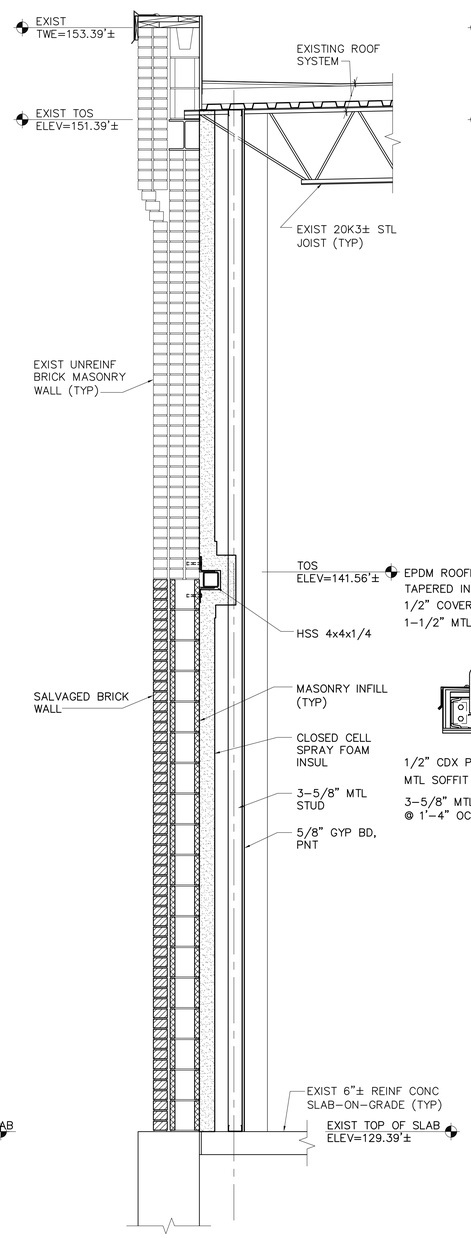

4 EXTERIOR WALL SECTION @ PRE-FUNCTION ROOM
AE220,AE201 AE302 SCALE: 3/4"=1'-0"

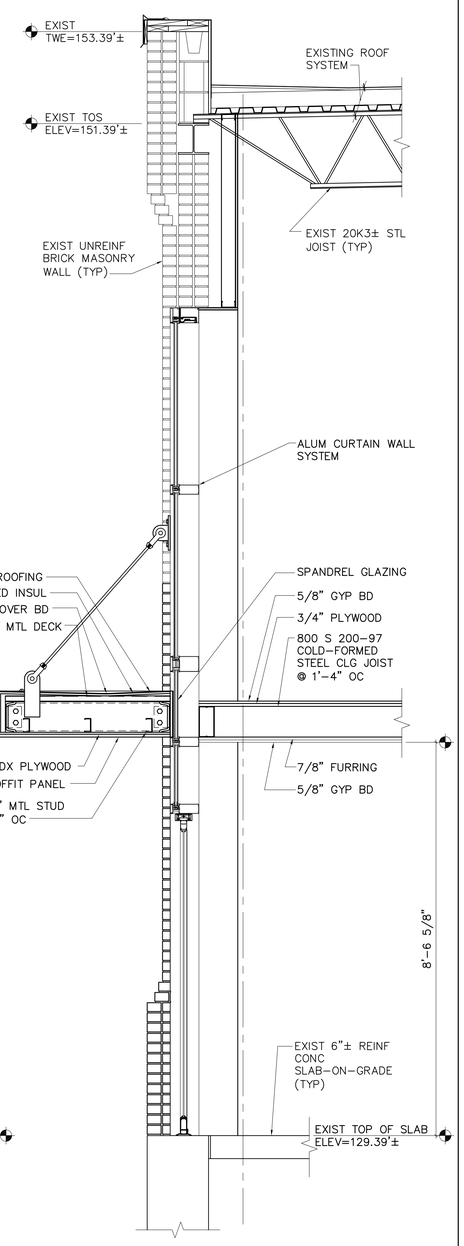

5 EXTERIOR WALL VESTIBULE @ PRE-FUNCTION ROOM
AE220,AE201 AE302 SCALE: 3/4"=1'-0"

GRAPHIC SCALE
3/4"=1'-0" 1' 6" 0 1' 2' 3'
CHECK GRAPHIC SCALE BEFORE USING

25 May, 2016 - 11:38am
C:\dfile\21502.10-AE302.dwg

OAK POINT ASSOCIATES
ARCHITECTURE ■ ENGINEERING ■ PLANNING
231 Main Street, Biddeford, Maine 04005 (T) 207.283.0159 (F) 207.283.4283
www.oakpoint.com

LICENSED ARCHITECT
TYLER G. BARTER
No. 2958
STATE OF MAINE
5/24/16

DESIGNED BY: TGB
DRAWN BY: DEM
CHECKED BY: TGB
PROJECT: 21502.10

UNIVERSITY OF NEW ENGLAND
PORTLAND CAMPUS
STEVEN AVENUE ARMORY
716 STEVENS AVE
PORTLAND, MAINE 04103
T (207)283-0171

RENOVATIONS TO THE
STEVENS AVENUE ARMORY

WALL SECTIONS

SCALE: AS NOTED
DATE: 05-24-16
DWG. AE302
SHEET: 68 OF 169