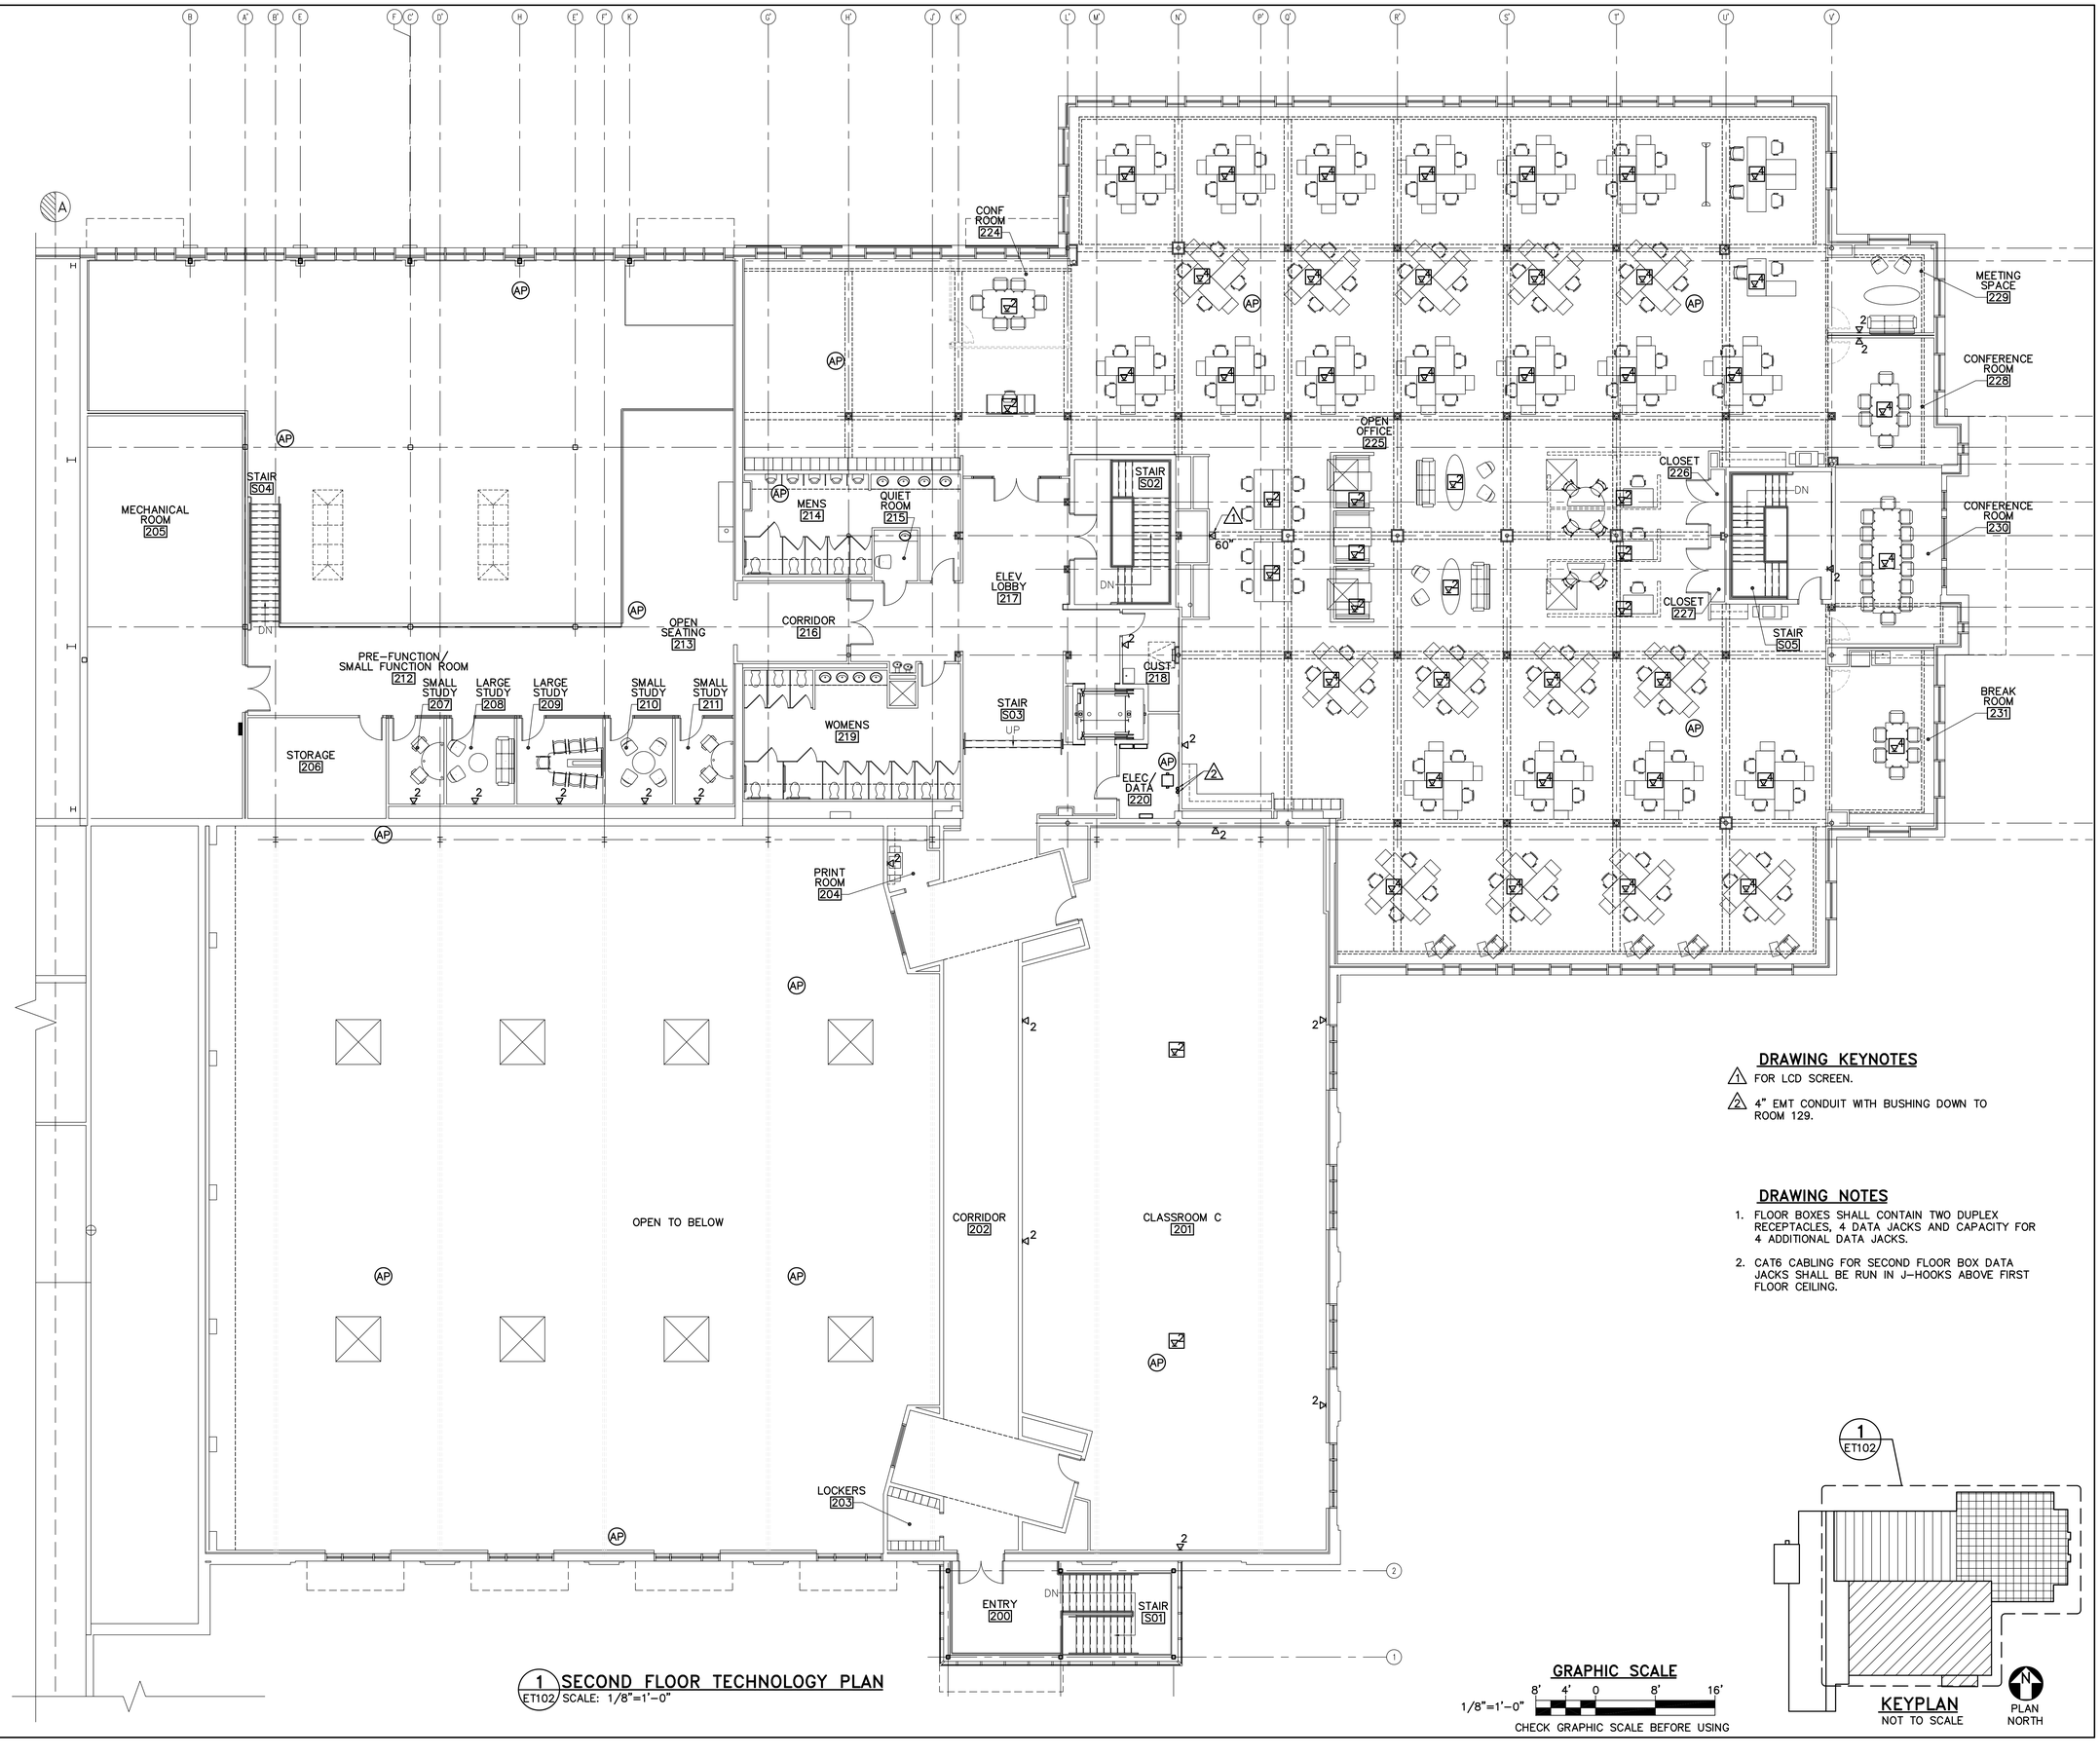

1 SECOND FLOOR TECHNOLOGY PLAN
ET102 SCALE: 1/8"=1'-0"

DRAWING KEYNOTES

1. FOR LCD SCREEN.
2. 4" EMT CONDUIT WITH BUSHING DOWN TO ROOM 129.

DRAWING NOTES

1. FLOOR BOXES SHALL CONTAIN TWO DUPLEX RECEPTACLES, 4 DATA JACKS AND CAPACITY FOR 4 ADDITIONAL DATA JACKS.
2. CAT6 CABLING FOR SECOND FLOOR BOX DATA JACKS SHALL BE RUN IN J-HOOKS ABOVE FIRST FLOOR CEILING.

GRAPHIC SCALE
1/8"=1'-0"
8' 4' 0 8' 16'
CHECK GRAPHIC SCALE BEFORE USING

KEYPLAN
NOT TO SCALE
PLAN NORTH

24 May, 2016 – 4:44pm
C:\dfile\21502.10-ET102.dwg

OAK POINT ASSOCIATES
ARCHITECTURE ■ ENGINEERING ■ PLANNING
231 Main Street, Belfast, Maine 04005 (T) 207.283.0199 (F) 207.283.4283
www.oakpoint.com

STATE OF MAINE
DALE C. LINCOLN, II
No. 10443
LICENSED
PROFESSIONAL ENGINEER
5/24/16

DESIGNED BY: MHL
DRAWN BY: BPD
CHECKED BY: DCL
PROJECT: 21502.10

UNIVERSITY OF NEW ENGLAND
PORTLAND CAMPUS
STEVEN AVENUE ARMORY
716 STEVENS AVE
PORTLAND, MAINE 04103
T (207)283-0171

RENOVATIONS TO THE STEVENS AVENUE ARMORY

SECOND FLOOR TECHNOLOGY PLAN

SCALE: AS NOTED
DATE: 05-24-16
DWG. ET102
SHEET: 164 OF 169