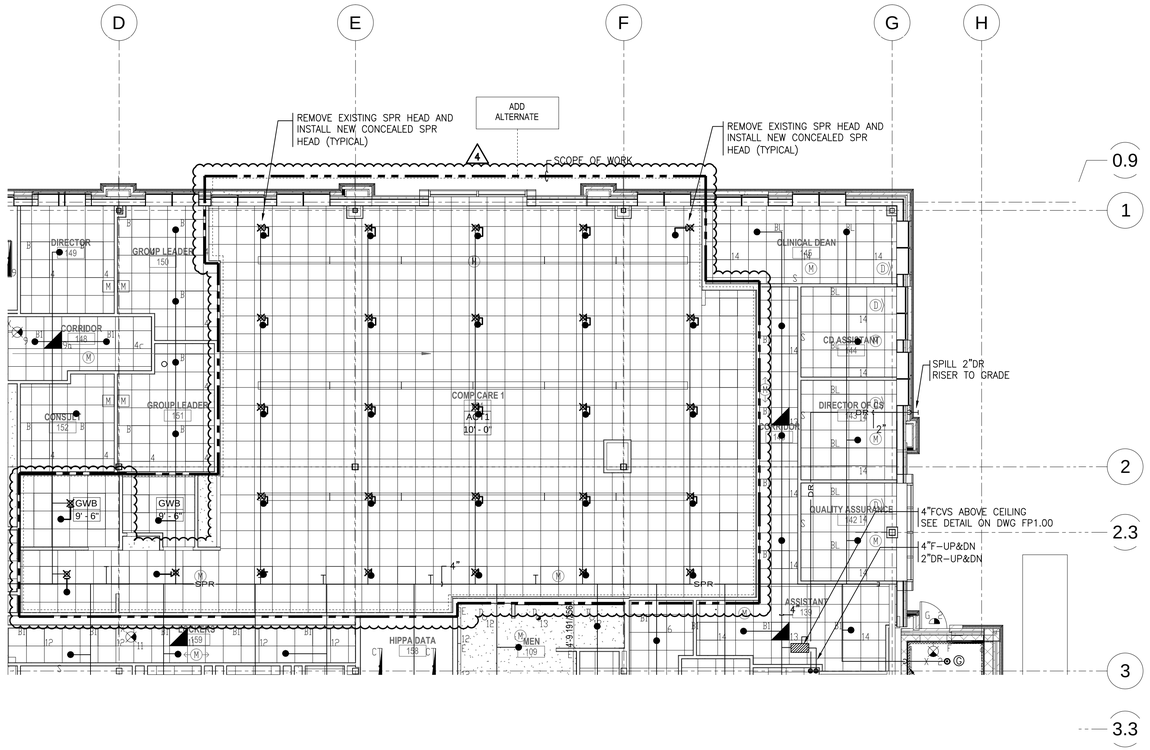

1 FIRE PROTECTION ADD ALTERNATE 1st FLOOR PLAN
1/8" = 1'-0"

PORT ▪ CITY ARCHITECTURE

65 NEWBURY STREET
PORTLAND, ME 04101
207.761.9000
info@portcityarch.com
WWW.PORTCITYARCH.COM

CONSULTANTS

BECKER ARCHITECTURE | ENGINEERING

Vincent A. DiIorio Inc.

E.D.E. INC. MECHANICAL ENGINEERS
449 TOTTEN POND RD.
WALTHAM, MA 02451
Tel: (781) 890-8011
Fax: (781) 890-8017
E-Mail: info@edeinterp.com
Web Site: www.edeinterp.com
Jay H. Interrante, President

Site Design Associates
23 Whitney Way
Topsham, Maine 04086
207-449-4275

STATE OF MAINE
RONALD E. GOLDMAN
NO. 12907
PROFESSIONAL ENGINEER

REVISIONS

No.	Description	Date
4	Add Alternate #1	2/08/13
3	First Floor Redesign	1/09/13
2	Addendum #9	8/16/12
1	Addendum #8	7/30/12

PERMIT DOCUMENTS

UNIVERSITY OF NEW ENGLAND
PORTLAND, MAINE

PATIENT CARE CENTER
COMP CARE FIT-OUT

FIRE PROTECTION
1ST FLOOR ADD ALTERNATE
PLAN

Project Number	12533.00
Date	April 26, 2013
Drawn by	SCW
Checked by	

F1.02C

Scale 1/8" = 1'-0"

J:\2012\0212 UNE College of Dentistry, Maine\CAD-FIT OUT\PFP\0212 - F1.02C.dwg, By: Kwok, PLOTTED: Apr 29, 2013 - 12:16pm
IF THIS SHEET IS NOT 24 X 36 IT IS A REDUCED SCALE PRINT - SCALE ACCORDINGLY
COPYRIGHT: Reuse or reproduction of the contents of this document is not permitted without written permission of PORT CITY ARCHITECTURE PA