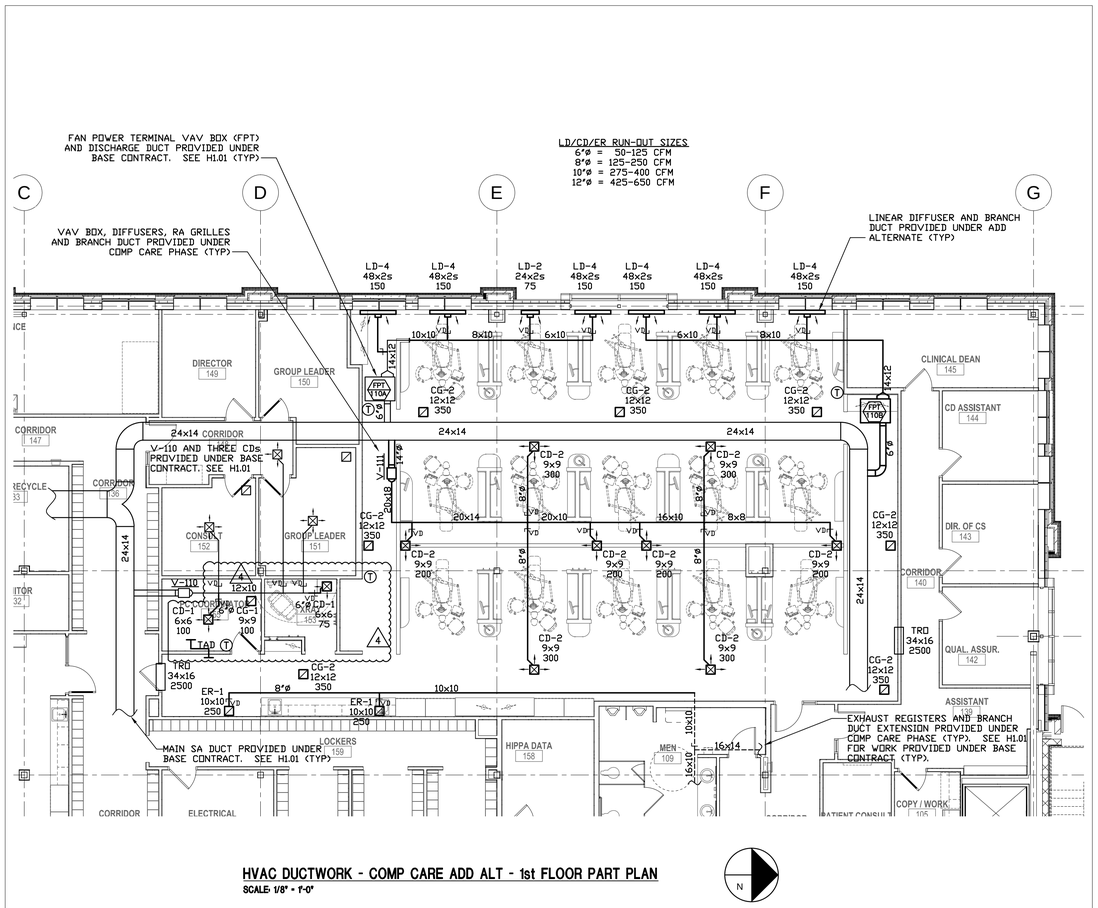

HVAC DUCTWORK - COMP CARE ADD ALT - 1st FLOOR PART PLAN

SCALE: 1/8" = 1'-0"

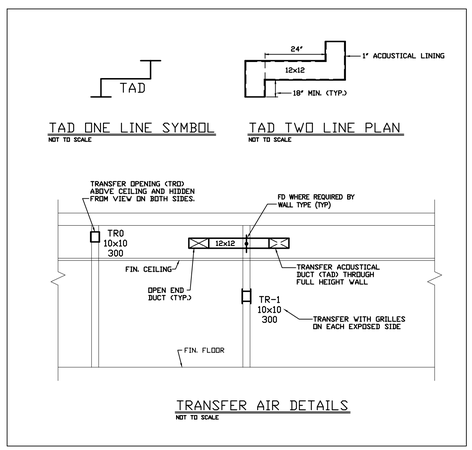

TAD ONE LINE SYMBOL
NOT TO SCALE

TAD TWO LINE PLAN
NOT TO SCALE

TRANSFER AIR DETAILS
NOT TO SCALE

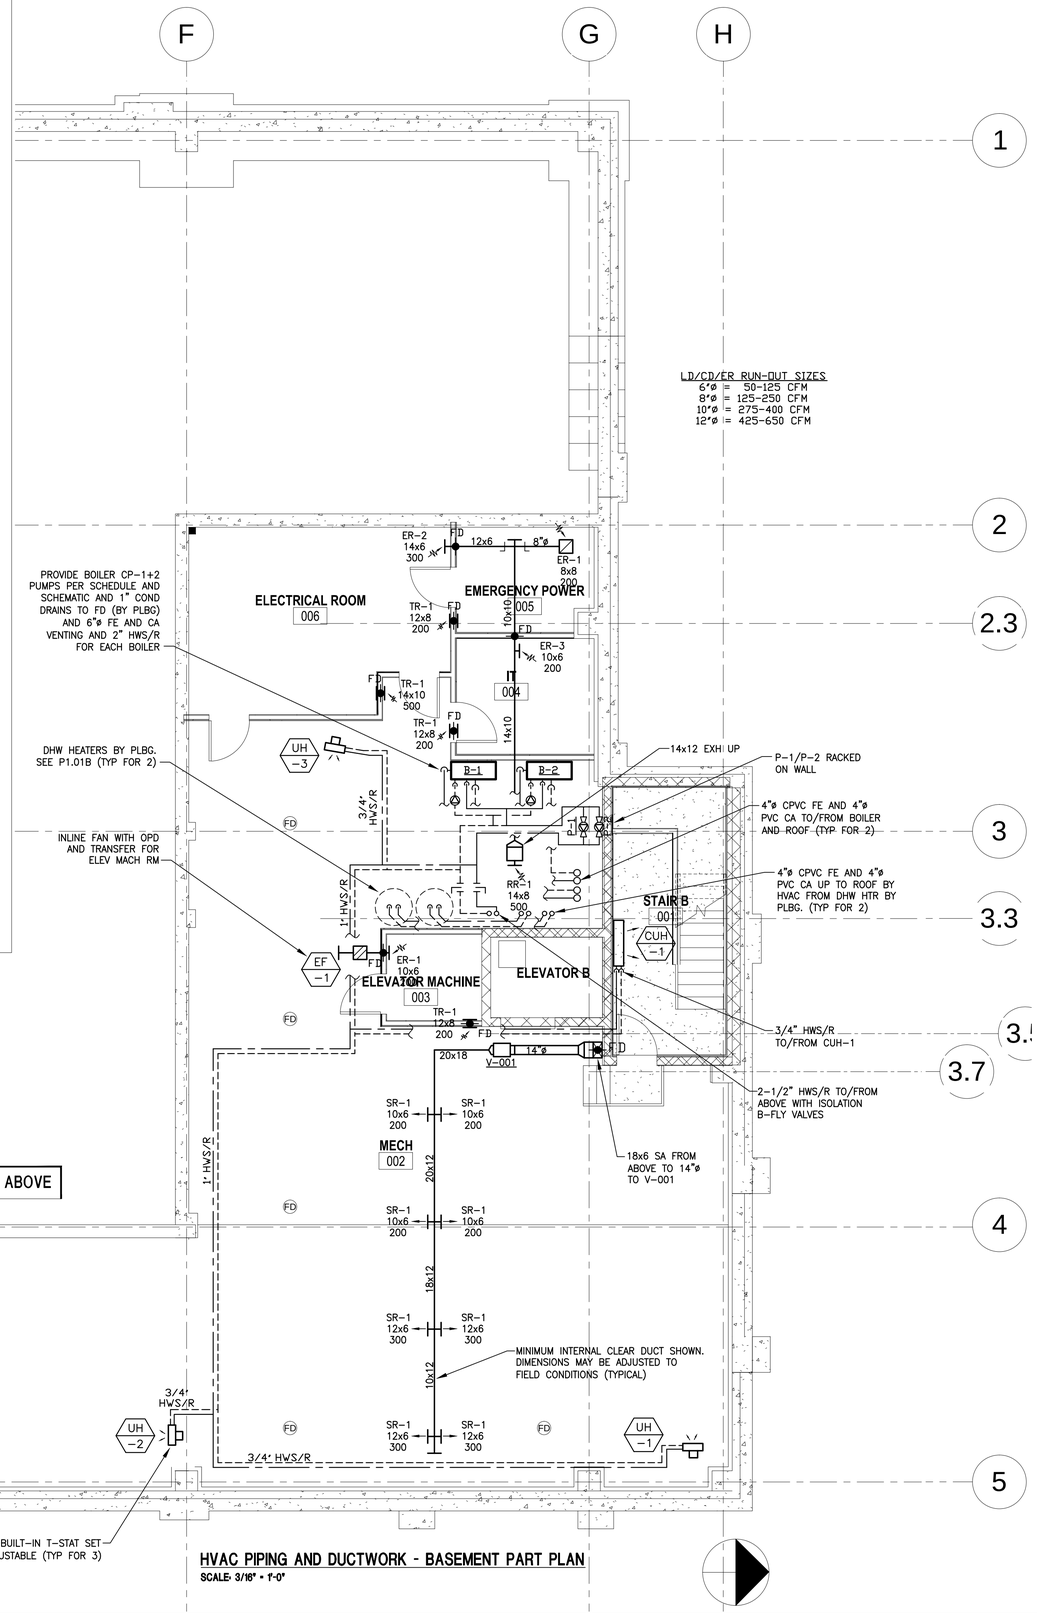

HVAC PIPING AND DUCTWORK - BASEMENT PART PLAN

SCALE: 3/16" = 1'-0"

PORT ■ CITY ARCHITECTURE
65 NEWBURY STREET
PORTLAND, ME 04101
207.761.9000
info@portcityarch.com
WWW.PORTCITYARCH.COM

CONSULTANTS

BECKER STRUCTURAL ENGINEERS

Vincent A. DiIorio Inc.

E.D.E. INC. MECHANICAL ENGINEERS

Site Design Associates
23 Whitney Way
Topsham, Maine 04086
207-449-4275

STATE OF MAINE RONALD J. GOLDMAN NO. 12987 PROFESSIONAL ENGINEER

REVISIONS

No.	Description	Date
4	Add Alternate #1	2/08/13
3	First Floor Redesign	1/09/13
2	Addendum #9	8/16/12
1	Addendum #8	7/30/12

PERMIT DOCUMENTS

UNIVERSITY OF NEW ENGLAND
PORTLAND, MAINE

PATIENT CARE CENTER
COMP CARE FIT-OUT

HVAC DUCT & PIPING - BASEMENT and IPE PART PLAN

Project Number	12533.00
Date	April 26, 2013
Drawn by	JRK
Checked by	KAZ

H1.00

Scale 1/4" = 1'-0"

J:\2012\0212 UNE College of Dentistry, Maine\CAD-FIT OUT\HVAC\0212 - H1.00 Bsmt.dwg, By: Kwok, PLOTTED: Apr 29, 2013 - 11:38am
IF THIS SHEET IS NOT 24 X 36 IT IS A REDUCED SCALE PRINT - SCALE ACCORDINGLY
COPYRIGHT: Reuse or reproduction of the contents of this document is not permitted without written permission of PORT CITY ARCHITECTURE PA