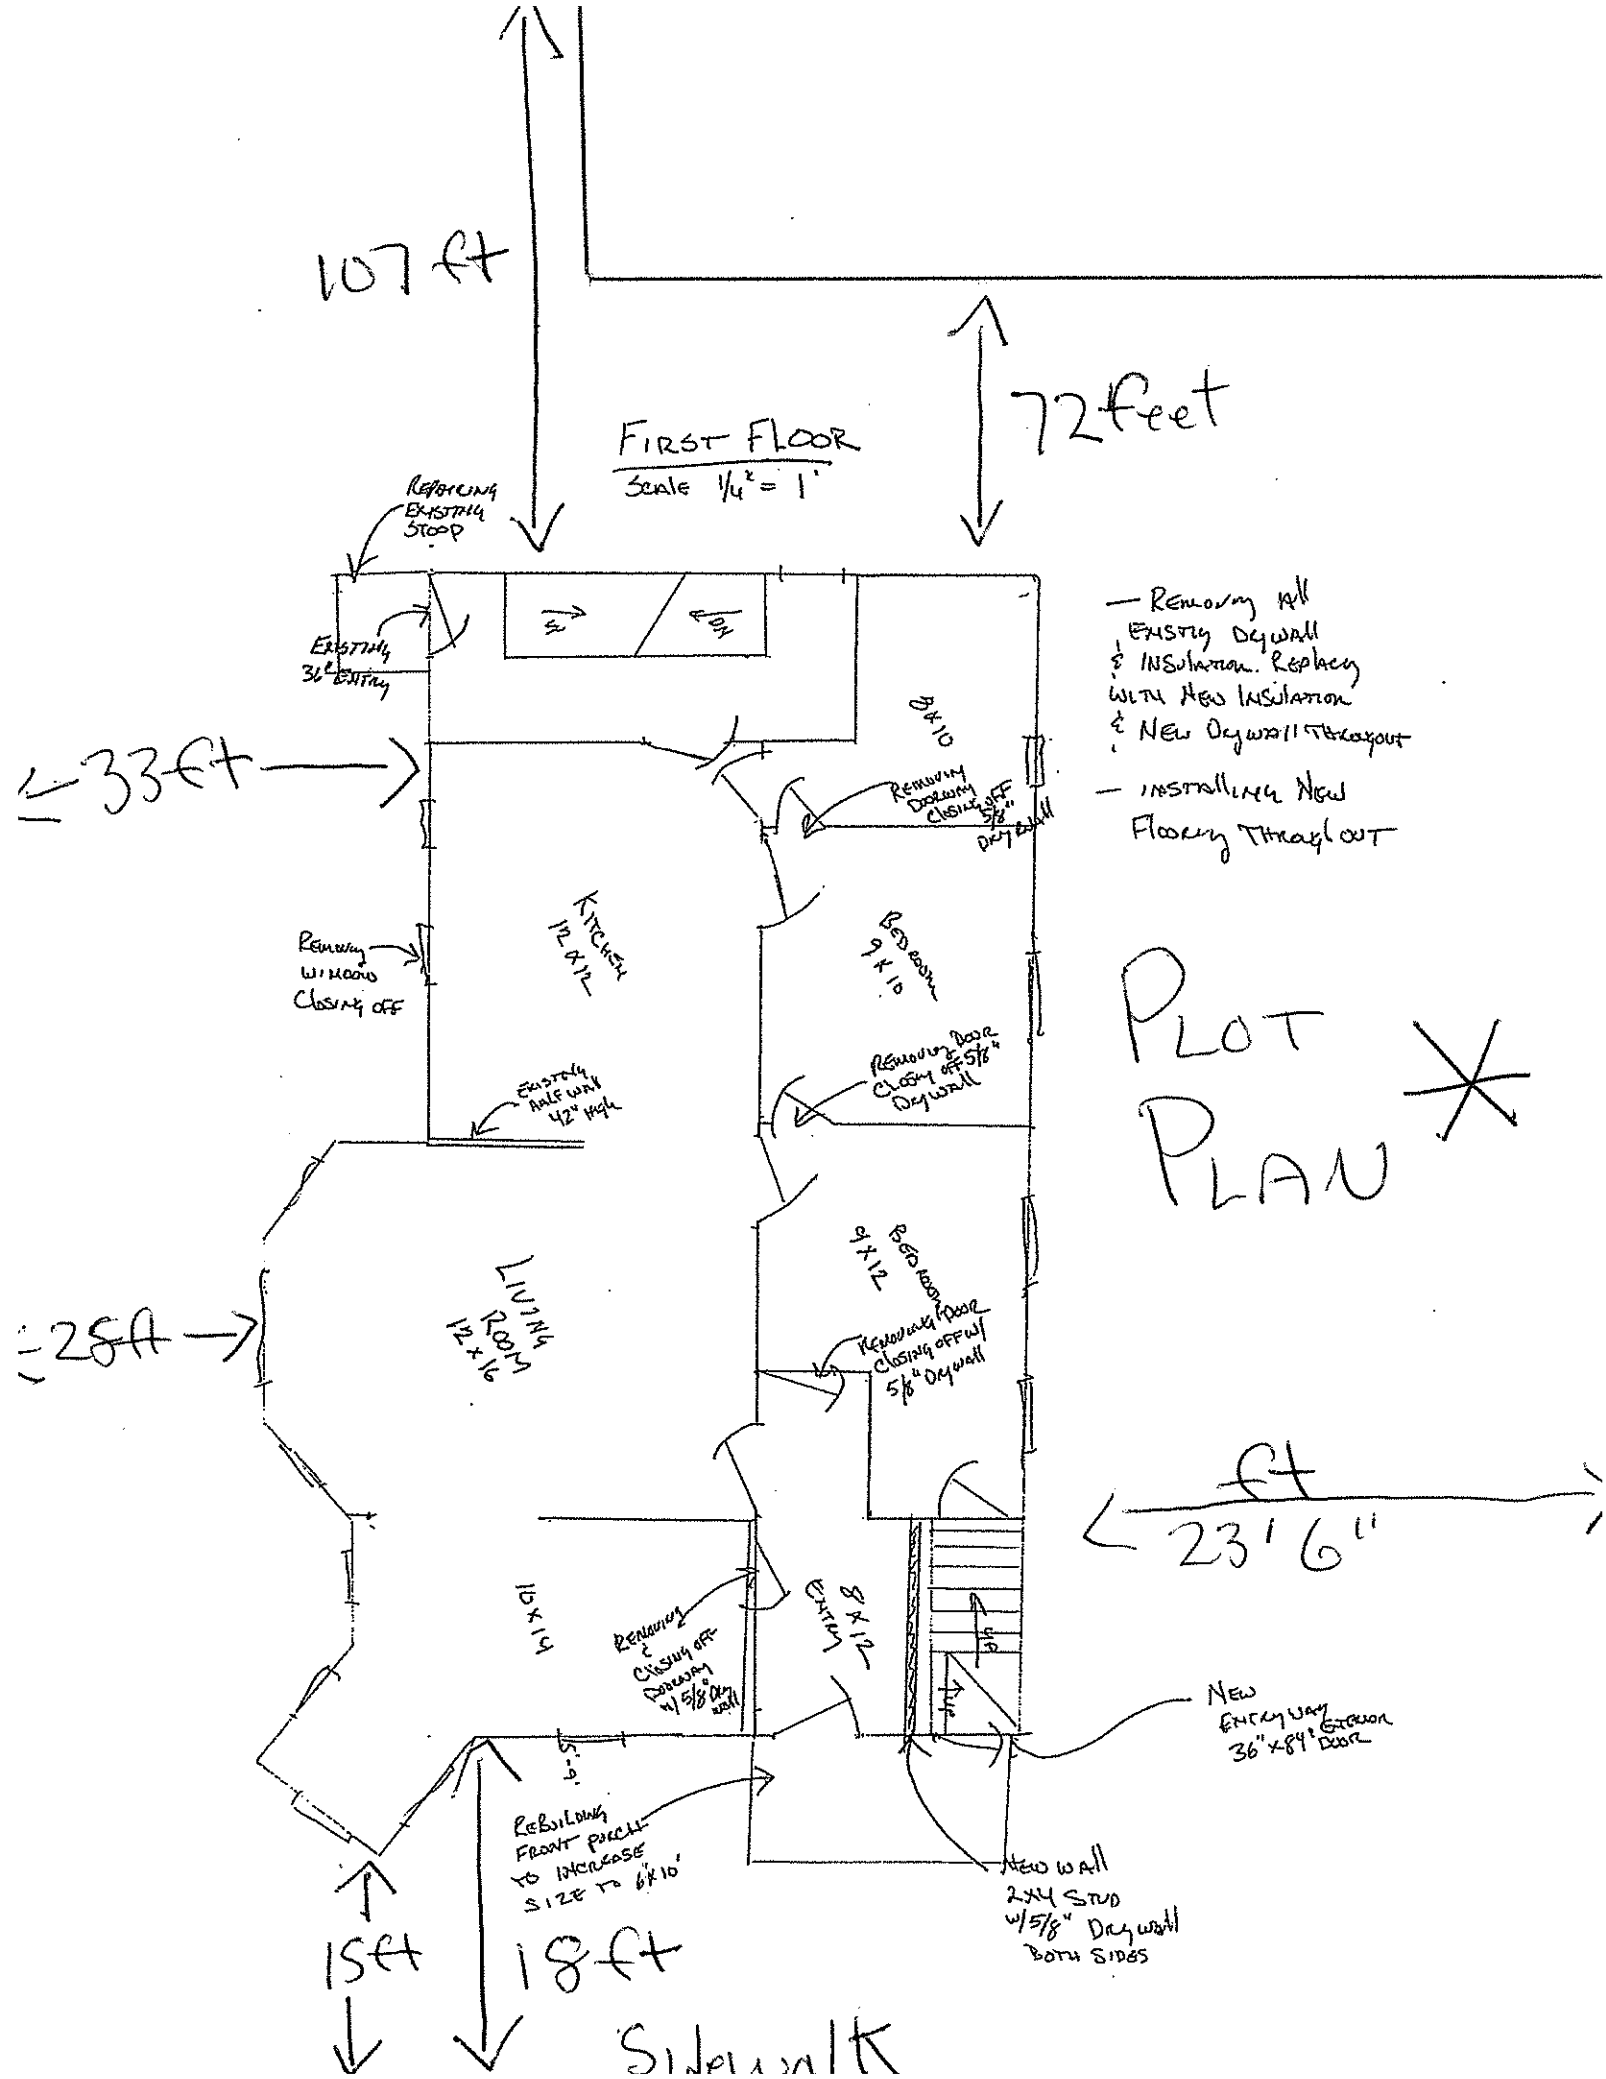
107 ft
72 feet
FIRST FLOOR
Scale 1/4" = 1'
Removing Existing Stoop
Existing 36" Entry
33 ft
Removing Wall Existing Drywall & Insulation. Replacing with New Insulation & New Drywall Throughout
Installing New Flooring Throughout
8 x 10
Removing Doorway Closing off 5/8" Drywall
Kitchen 12 x 12
Removing Window Closing off
Bedroom 9 x 10
Removing Door Closing off 5/8" Drywall
Existing Half Wall 42" High
PLOT PLAN
Living Room 12 x 16
25 ft
Bedroom 9 x 12
Removing Door Closing off w/ 5/8" Drywall
23' 6"
10 x 14
Removing & Closing off Doorway w/ 5/8" Dry wall
8 x 12 Entry
Up
New Entry Way Exterior 36" x 84" Door
Rebuilding Front Porch to increase size to 6' x 10'
New Wall 2x4 Stud w/ 5/8" Drywall Both Sides
15 ft
18 ft
Sidewalk