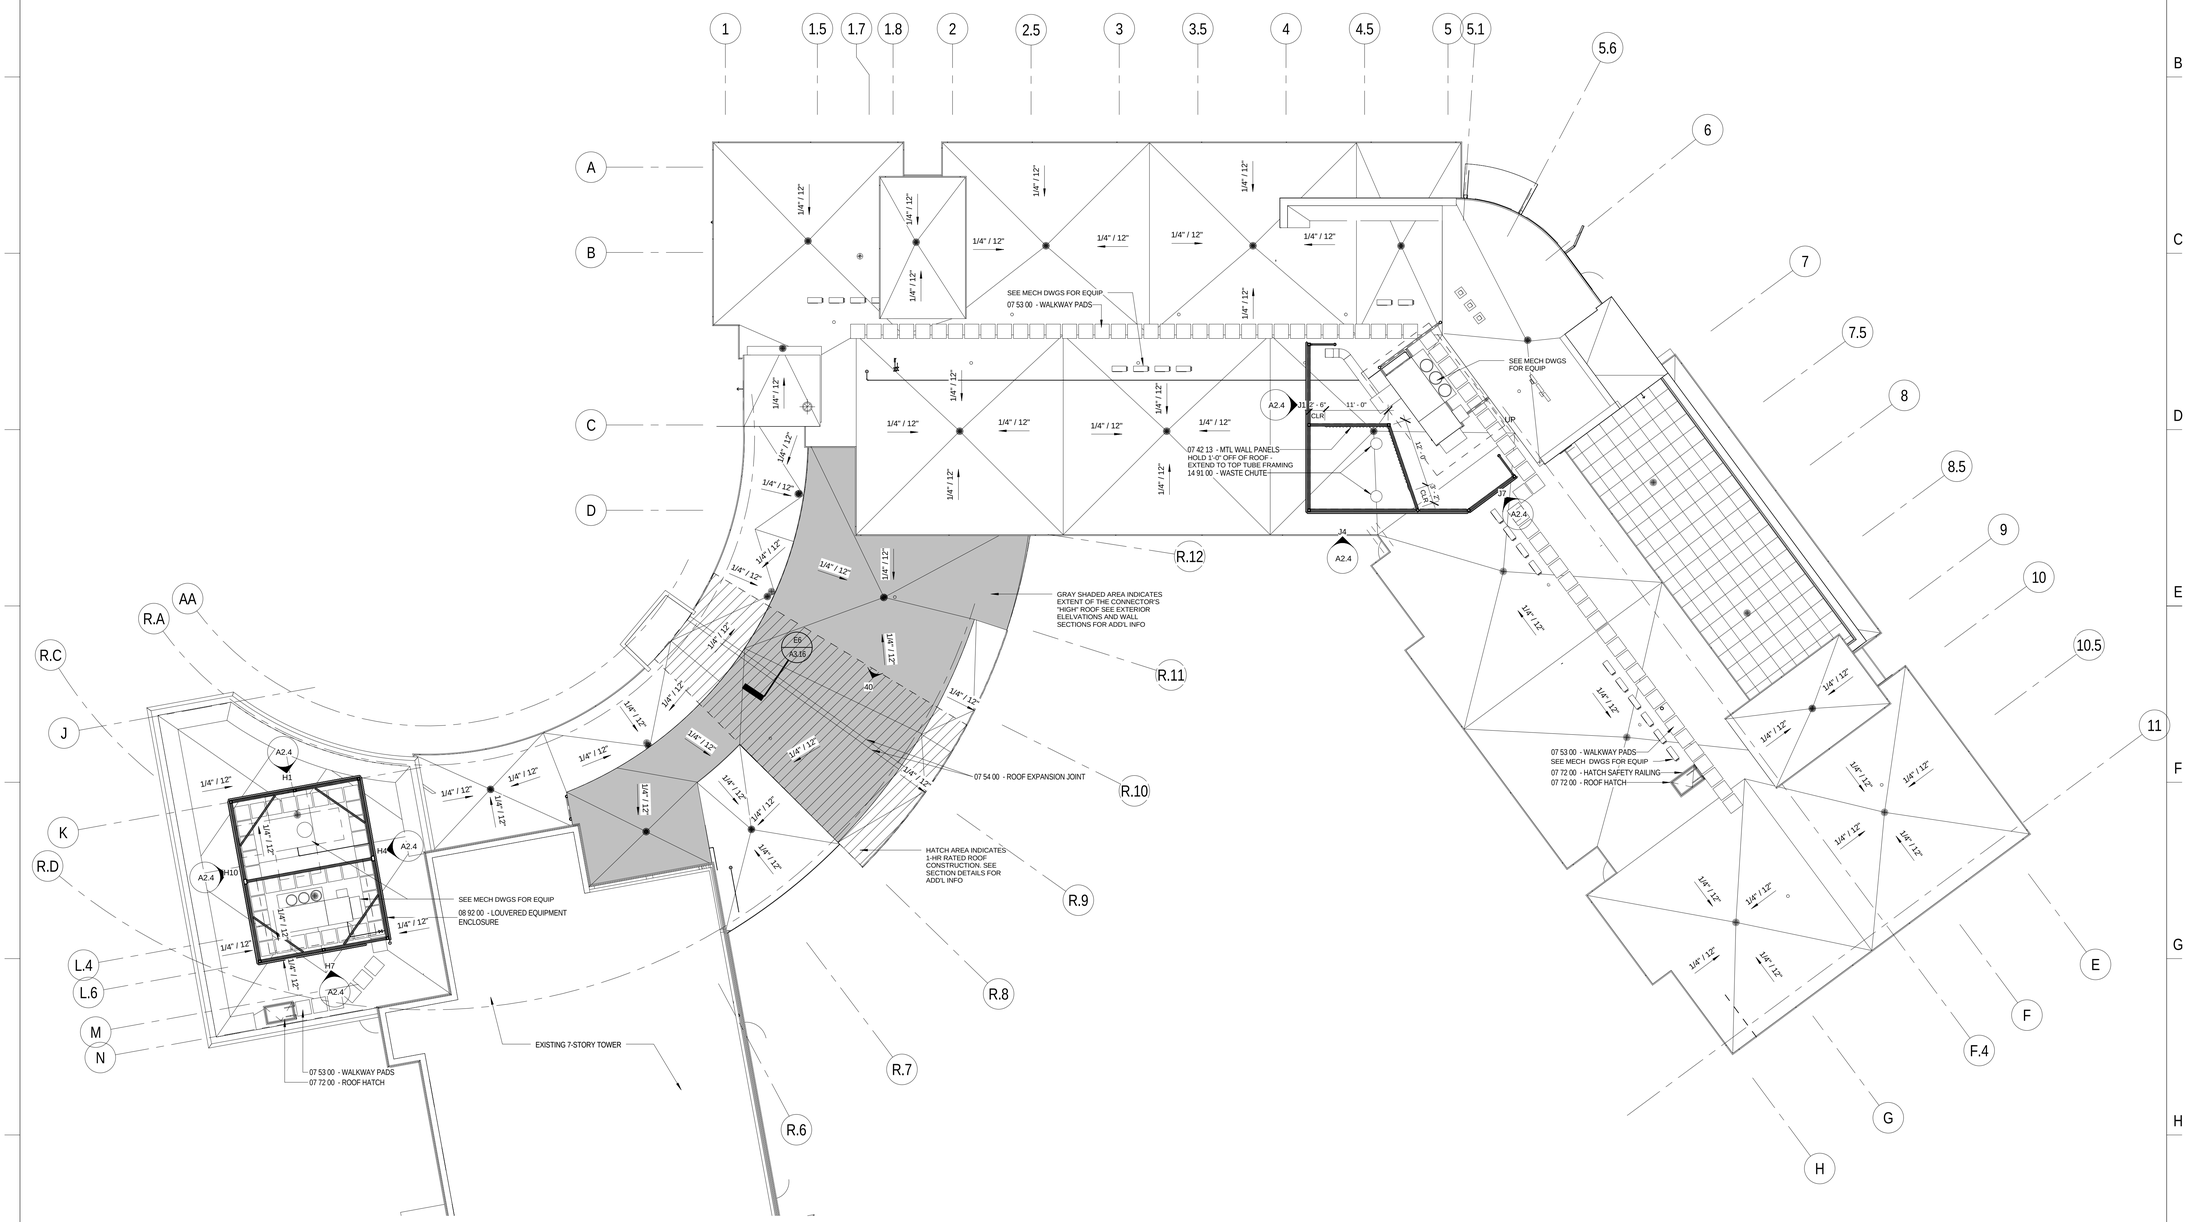

ROOFING NOTES

1. ALL ROOF STEEL IS DEAD-FLAT. ALL NEW ROOFS SHALL ACHIEVE 1/4" : 1'-0" SLOPE TO DRAINS USING TAPERED ROOF INSULATION.

3. PROVIDE RATED GYP SHEATHING UNDERLAYMENT ON CONNECTOR ROOF FROM FIREWALL OUT AWAY FROM THE NEW BUILDING BY A DISTANCE OF 10-FT OR ONE STRUCTURAL BAY, WHICHEVER IS GREATER. REFERENCE PROJECT SPECIFICATIONS FOR MORE INFORMATION

LAVALLEE|BRENSINGER ARCHITECTS

155 Dow Street, Suite 400, Manchester, NH 03101
40 Cambridge Street, Charlestown, MA 02129
NH: 603.622.5450 MA: 617.398.2035 www.LBPA.com

LICENSED ARCHITECT
RICHARD R. HZZI
No. 3807
STATE OF MAINE

The Park Danforth

RENOVATIONS AND ADDITIONS

777 Stevens Ave
Portland, ME 04103

NO.	DESCRIPTION	DATE

N

CONTENT:
ROOF PLAN

DRAWN BY:	SMT
PROJECT NO:	13-059-00
DATE:	06/05/2015
REVISED:	
SCALE:	3/32" = 1' - 0"

A1.6

Project Phase
100% CONSTRUCTION DOCUMENTS

COPYRIGHT © 2015 BY LAVALLEE/BRENSINGER PROFESSIONAL ASSOCIATION. ALL RIGHTS RESERVED. NO REPRODUCTION WITHOUT PERMISSION.

6/10/2015 3:45:48 PM C:\Projects\13-059-00_The Park Danforth_R15_06-05-2015_scott.timmons.rvt