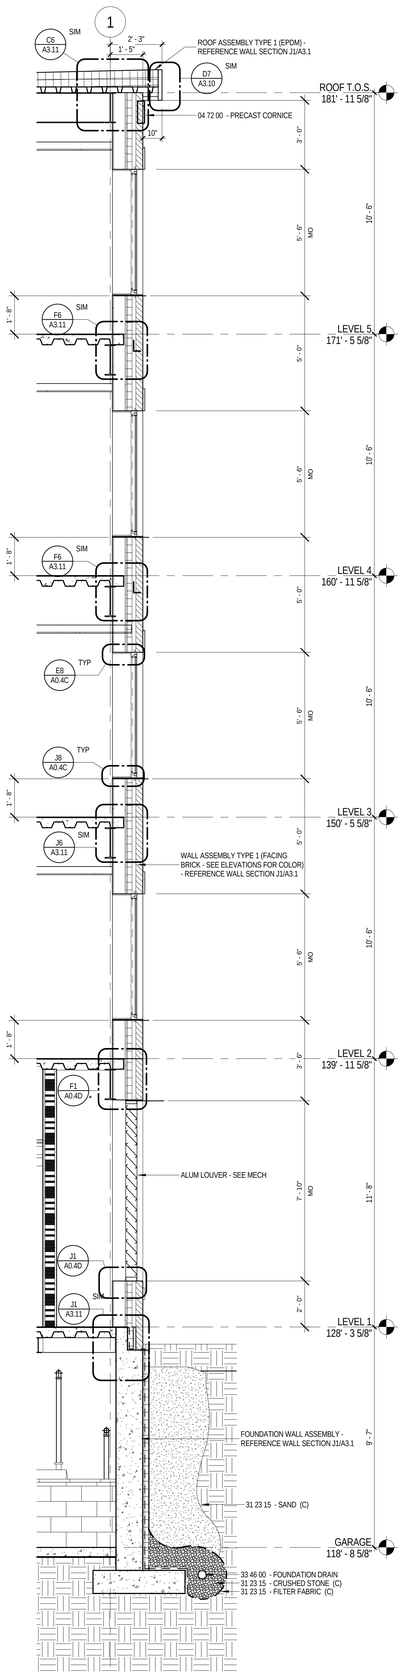

J1 A3.3 EXTERIOR WALL SECTION 9 3/8" = 1'-0"

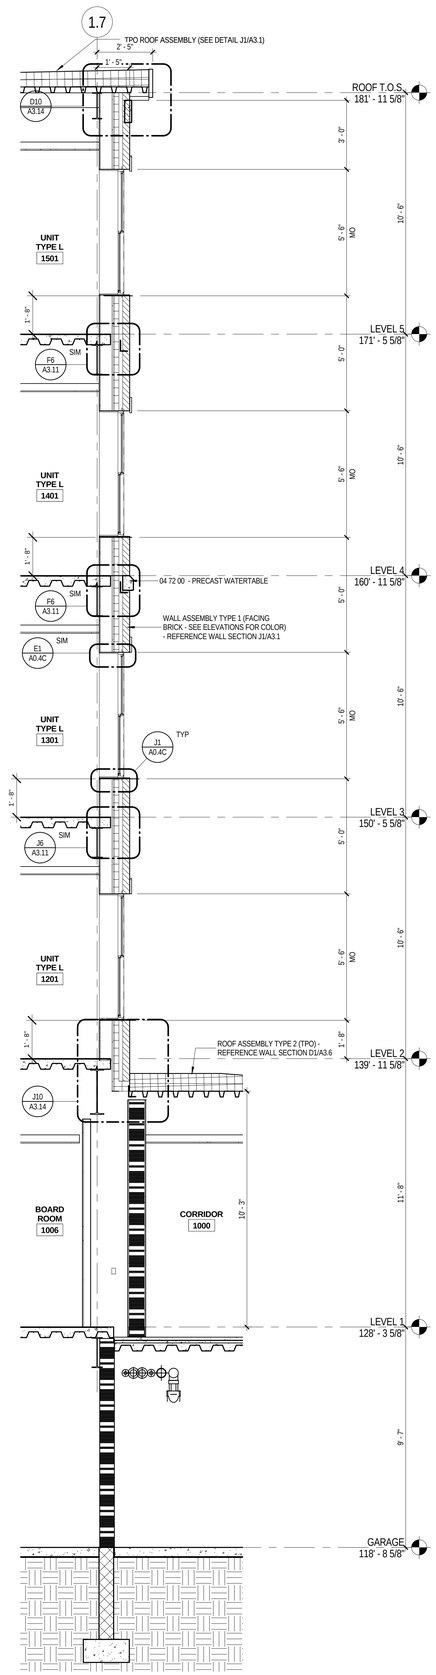

J5 A3.3 EXTERIOR WALL SECTION 10 3/8" = 1'-0"

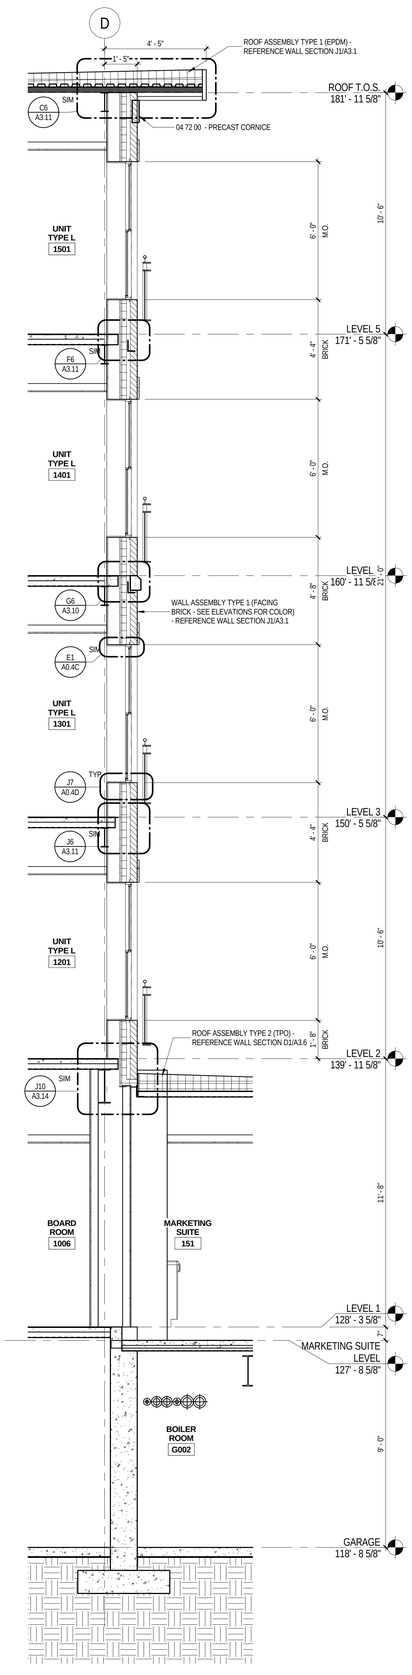

J8 A3.3 EXTERIOR WALL SECTION 11 3/8" = 1'-0"

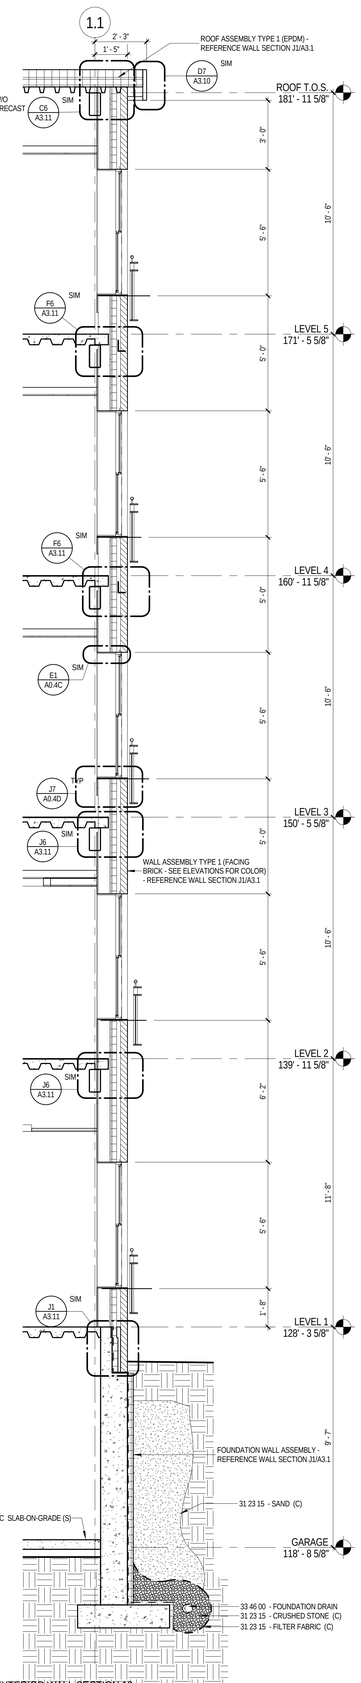

J12 A3.3 EXTERIOR WALL SECTION 12 3/8" = 1'-0"

1 2 3 4 5 6 7 8 9 10 11 12 13 14

A B C D E F G H I J

LAVALLEE|BRENSINGER ARCHITECTS
155 Dow Street, Suite 400, Manchester, NH 03101
40 Cambridge Street, Charlestown, MA 02129
NH: 603.622.5450 MA: 617.398.2035 www.LBPA.com

LICENSED ARCHITECT RICHARD R. PLZAK No. 3807 STATE OF MAINE

The Park Danforth

RENOVATIONS AND ADDITIONS

777 Stevens Ave
Portland, ME 04103

NO.	DESCRIPTION	DATE

CONTENT:
WALL SECTIONS

DRAWN BY:	KM
PROJECT NO:	13-059-00
DATE:	06/05/2015
REVISED:	
SCALE:	3/8" = 1'-0"

A3.3

Project Phase
100% CONSTRUCTION DOCUMENTS

COPYRIGHT © 2015 BY LAVALLEE|BRENSINGER PROFESSIONAL ASSOCIATION. ALL RIGHTS RESERVED.
NO REPRODUCTION WITHOUT PERMISSION.

6/10/2015 5:51:19 PM C:\Projects\13-059-00_The Park Danforth_R15_06-05-2015_scott.timmons.rvt