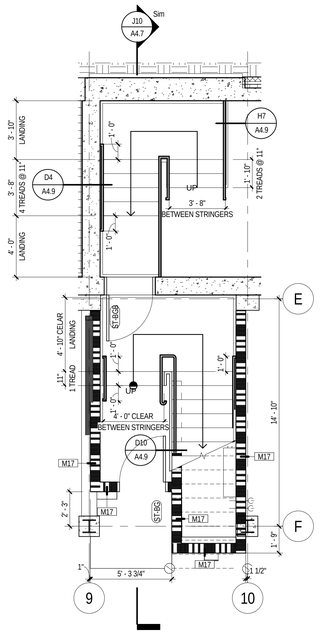

E1 STAIR B GARAGE LEVEL
A4.7 1/4" = 1'-0"

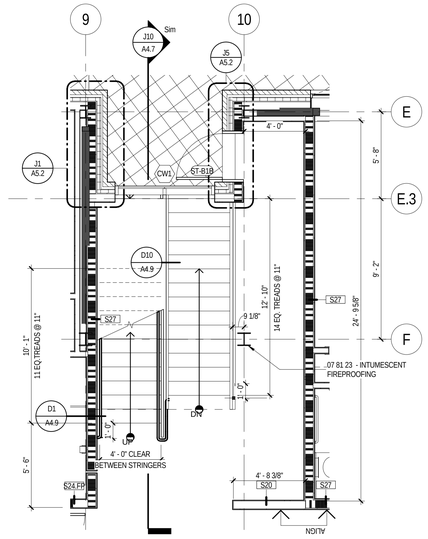

E4 STAIR B LEVEL 1
A4.7 1/4" = 1'-0"

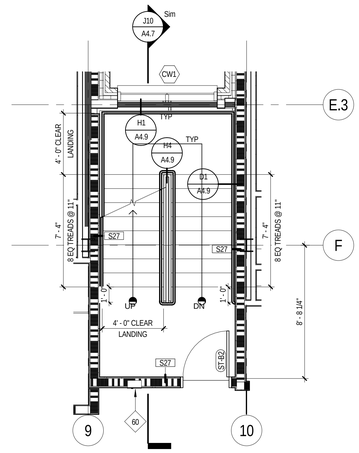

E7 STAIR B LEVEL 2
A4.7 1/4" = 1'-0"

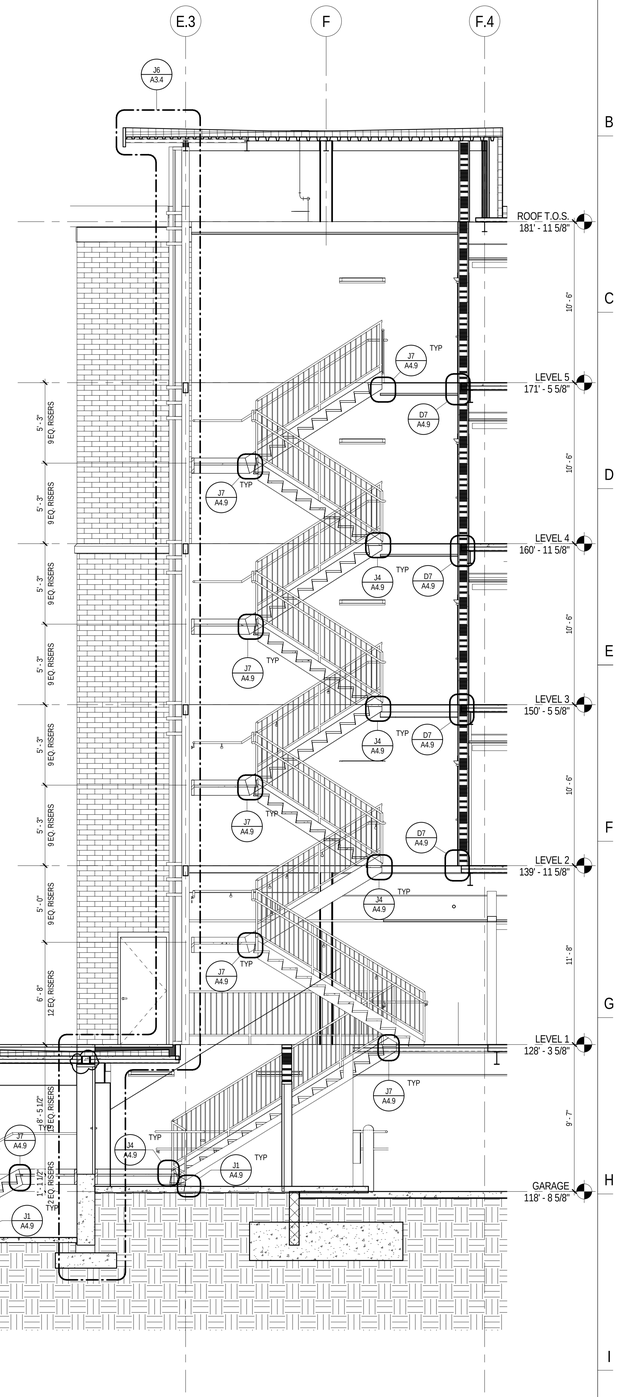

J10 STAIR B SECTION
A4.7 1/4" = 1'-0"

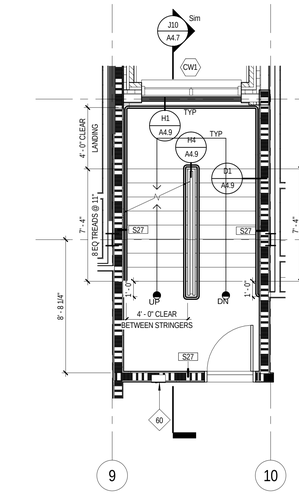

H1 STAIR B LEVEL 4
A4.7 1/4" = 1'-0"

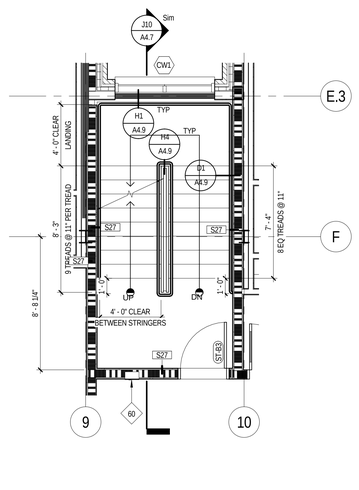

H3 STAIR B LEVEL 3
A4.7 1/4" = 1'-0"

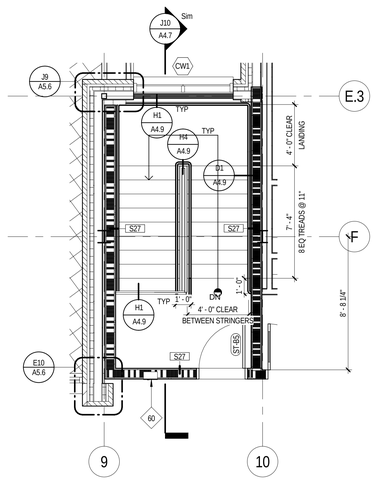

H7 STAIR B LEVEL 5
A4.7 1/4" = 1'-0"

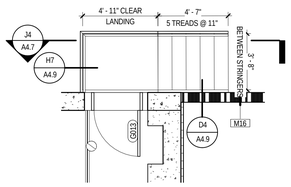

J1 ELECTRICAL ROOM STAIRS
A4.7 1/4" = 1'-0"

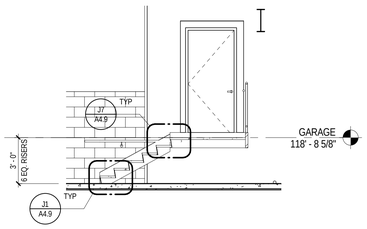

J4 ELECTRICAL ROOM STAIR SECTION
A4.7 1/4" = 1'-0"

LAVALLEE|BRENSINGER ARCHITECTS
155 Dow Street, Suite 400, Manchester, NH 03101
40 Cambridge Street, Charlestown, MA 02129
NH: 603.622.5450 MA: 617.398.2035 www.LBPA.com

LICENSED ARCHITECT
RICHARD R. TILTON
No. 3807
STATE OF MAINE

The Park Danforth

RENOVATIONS AND ADDITIONS

777 Stevens Ave
Portland, ME 04103

NO.	DESCRIPTION	DATE
1	Revision 1	Date 1

N

CONTENT:
ENLARGED PLANS AND SECTION - STAIR B

DRAWN BY:	Author
PROJECT NO:	13-059-00
DATE:	06/05/2015
REVISED:	
SCALE:	1/4" = 1'-0"

A4.7

Project Phase
100% CONSTRUCTION DOCUMENTS

COPYRIGHT © 2015 BY LAVALLEE/BRENSINGER PROFESSIONAL ASSOCIATION. ALL RIGHTS RESERVED.
NO REPRODUCTION WITHOUT PERMISSION.

C:\Projects\13-059-00_The Park Danforth_R15_06-05-2015_scott.tilmmons.rvt
6/10/2015 5:55:28 PM