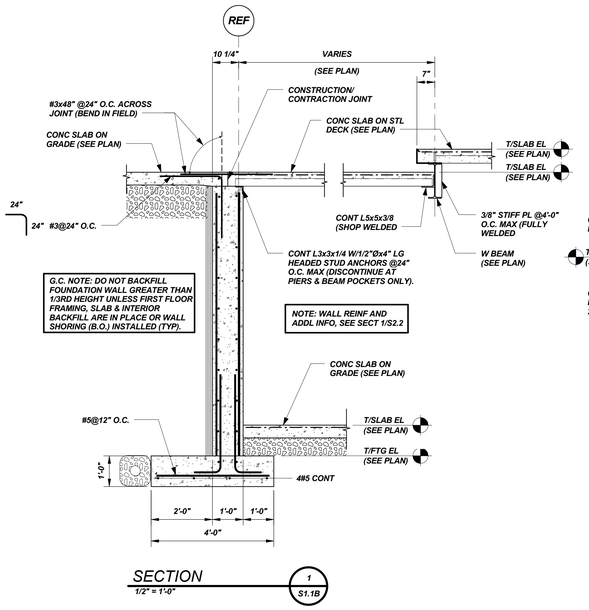

SECTION 1/2" = 1'-0" — 1 / S1.1B

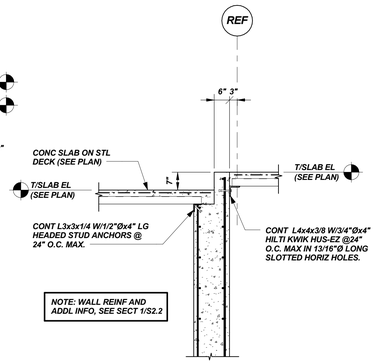

SECTION 1/2" = 1'-0" — 2 / S1.1B

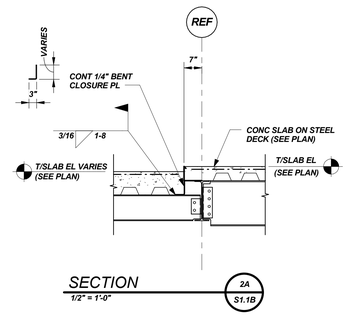

SECTION 1/2" = 1'-0" — 2A / S1.1B

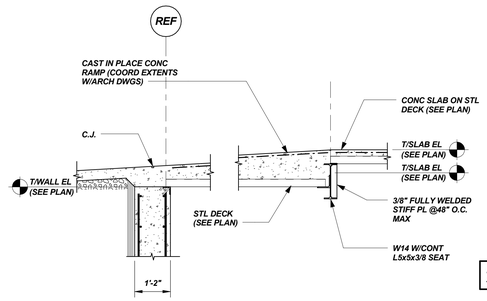

SECTION 1/2" = 1'-0" — 3 / S1.1B

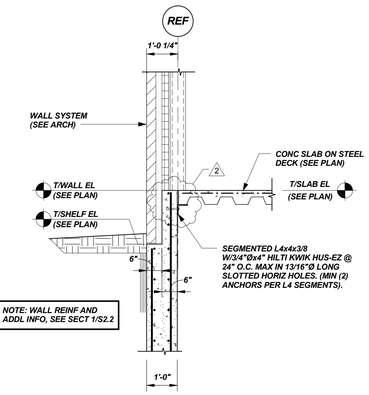

SECTION 1/2" = 1'-0" — 4 / S1.1B

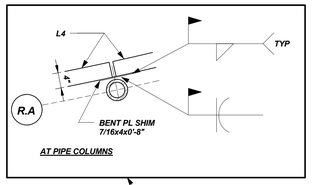

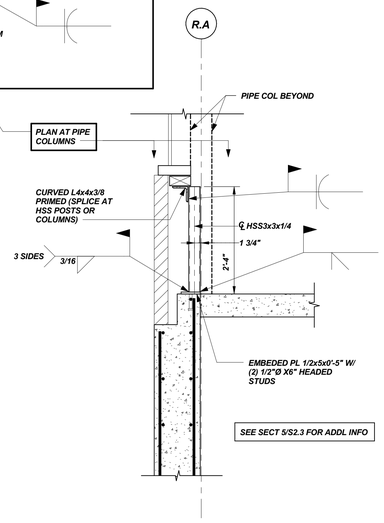

SECTION 3/4" = 1'-0" — 7 / S1.1B

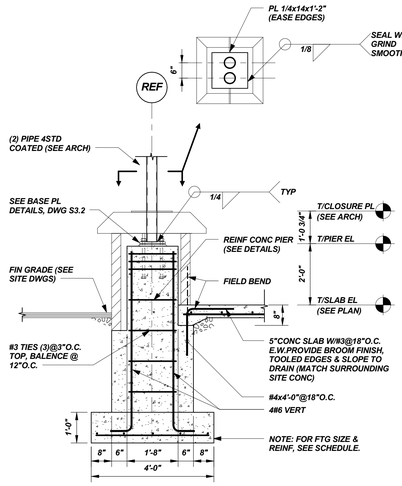

SECTION 1/2" = 1'-0" — 8 / S1.1B

SECTION 1/2" = 1'-0" — 5 / S1.1B

SECTION 1/2" = 1'-0" — 6 / S1.1B

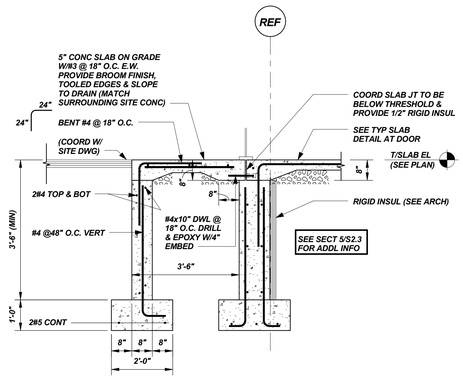

SECTION 1/2" = 1'-0" — 9 / S1.1B

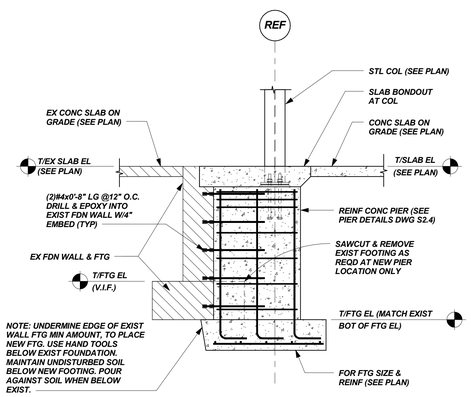

SECTION 1/2" = 1'-0" — 10 / S1.1B

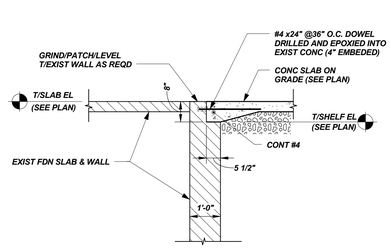

SECTION 1/2" = 1'-0" — 11 / S1.1B

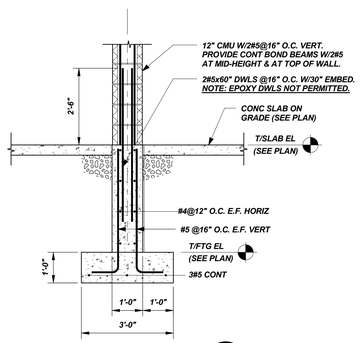

SECTION 1/2" = 1'-0" — 12 / S1.1B

LAVALLEE|BRENSINGER ARCHITECTS
155 Dow Street, Suite 400, Manchester, NH 03101
40 Cambridge Street, Charlestown, MA 02129
NH: 603.622.5450 MA: 617.398.2035 www.LBPA.com

BECKER STRUCTURAL ENGINEERS
75 York Street, Portland, Maine 04101
207.879.1838 ● beckerstructural.com

STATE OF MAINE — DANIEL J. BURNELL — No. 10910 — LICENSED PROFESSIONAL ENGINEER

Owner

The Park Danforth

77 Stevens Ave, Portland, ME 04103

NO.	DESCRIPTION	DATE
2	GENERAL REVISIONS	06-25-15

CONTENT: FOUNDATION SECTIONS & DETAILS

DRAWN BY:	A.P.P.
PROJECT NO:	3422
DATE:	05/27/15
REVISED:	
SCALE:	As indicated

S2.3

Project Phase: **Package 2 - Foundations and Structural Steel**

COPYRIGHT © 2014 BY LAVALLEE/BRENSINGER PROFESSIONAL ASSOCIATION. ALL RIGHTS RESERVED. NO REPRODUCTION WITHOUT PERMISSION.

6/25/2015 10:38:15 AM C:\Users\Whitney\Documents\3422-THE PARK DANFORTH-R15-STRUCT-CENTRAL_Whitney.rvt