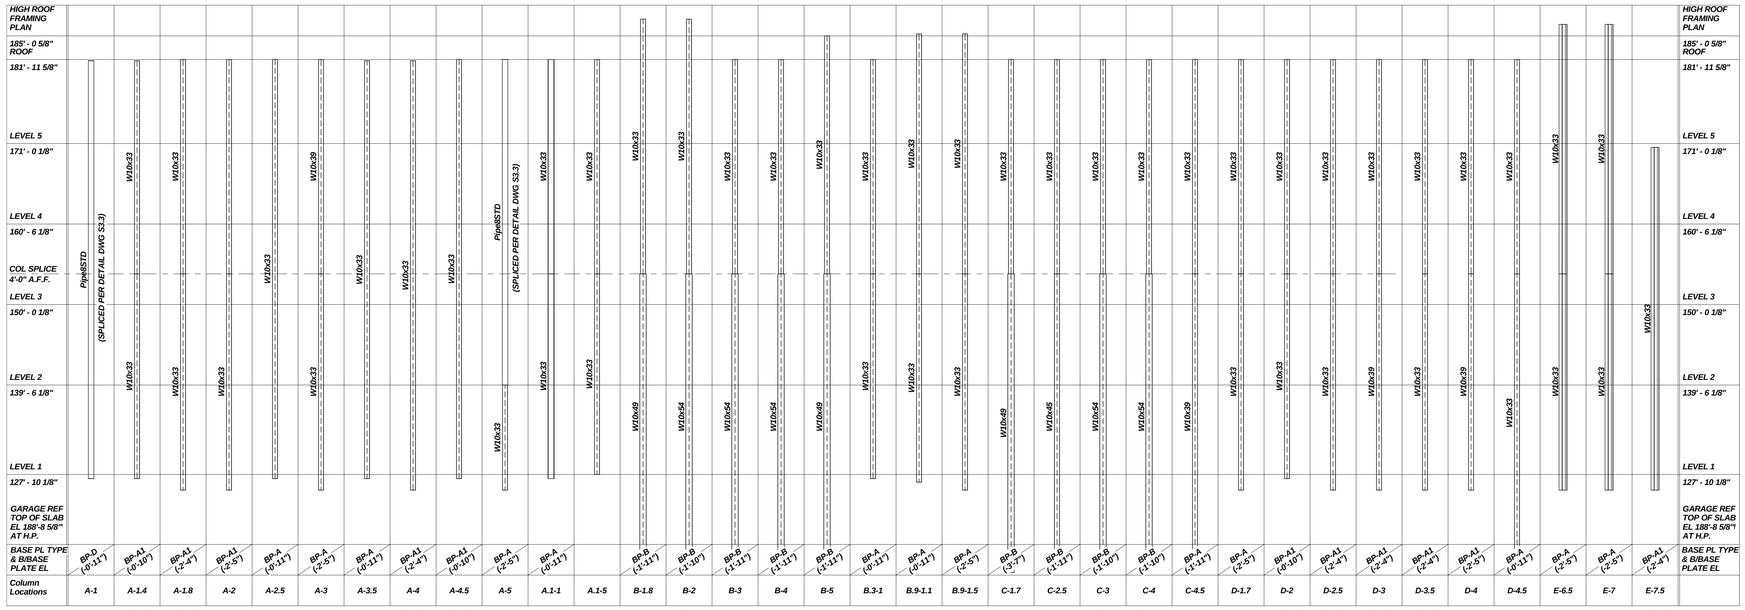

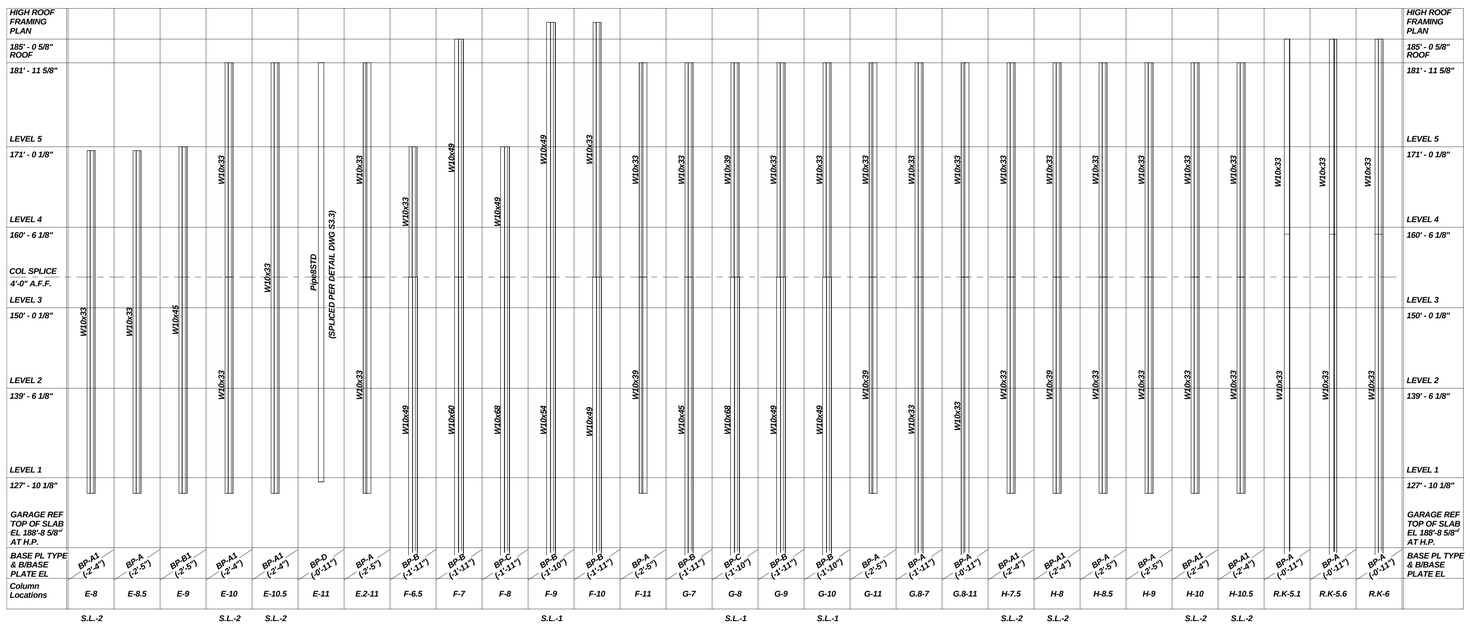

NEW BUILDING COLUMN SCHEDULE

1/8"=1'-0"

NOTES:

1. SEE DWG S1.1B FOR AUDITORIUM & CONNECTOR COLUMNS.
2. SEE FRAMING PLANS FOR ADDITIONAL COLUMNS.
3. BP-X INDICATES BASE PLATE TYPE. SEE BASE PLATE DETAILS DWG S3.2 FOR ADDL INFO.
4. (-X'-X") INDICATES BOT OF BASE PLATE EL RELATIVE TO RESPECTIVE LEVEL.
5. S.L.-X INDICATES COL BASE PLATE SHEAR LUG TYPE. SEE DWG S3.2 FOR ADDL INFO.

LAVALLEE|BRENSINGER ARCHITECTS

155 Dow Street, Suite 400, Manchester, NH 03101
40 Cambridge Street, Charlestown, MA 02129
NH: 603.622.5450 MA: 617.398.2035 www.LBPA.com

BECKER STRUCTURAL ENGINEERS
75 York Street, Portland, Maine 04101
207.879.1838 ● beckerstructural.com

STATE OF MAINE DANIEL B. BURNET No. 10970 LICENSED PROFESSIONAL ENGINEER

Owner

The Park Danforth

77 Stevens Ave, Portland, ME 04103

NO.	DESCRIPTION	DATE

N

CONTENT:
NEW BUILDING COLUMN SCHEDULE

DRAWN BY:	A.P.P.
PROJECT NO:	3422
DATE:	05/27/15
REVISED:	
SCALE:	As indicated

S4.1

Project Phase
Package 2 - Foundations and Structural Steel

COPYRIGHT © 2014 BY LAVALLEE/BRENSINGER PROFESSIONAL ASSOCIATION. ALL RIGHTS RESERVED.
NO REPRODUCTION WITHOUT PERMISSION.

5/27/2015 4:01:37 PM C:\Users\albert\Documents\3422-THE PARK DANFORTH-R15-STRUCT-CENTRAL_albert.rvt